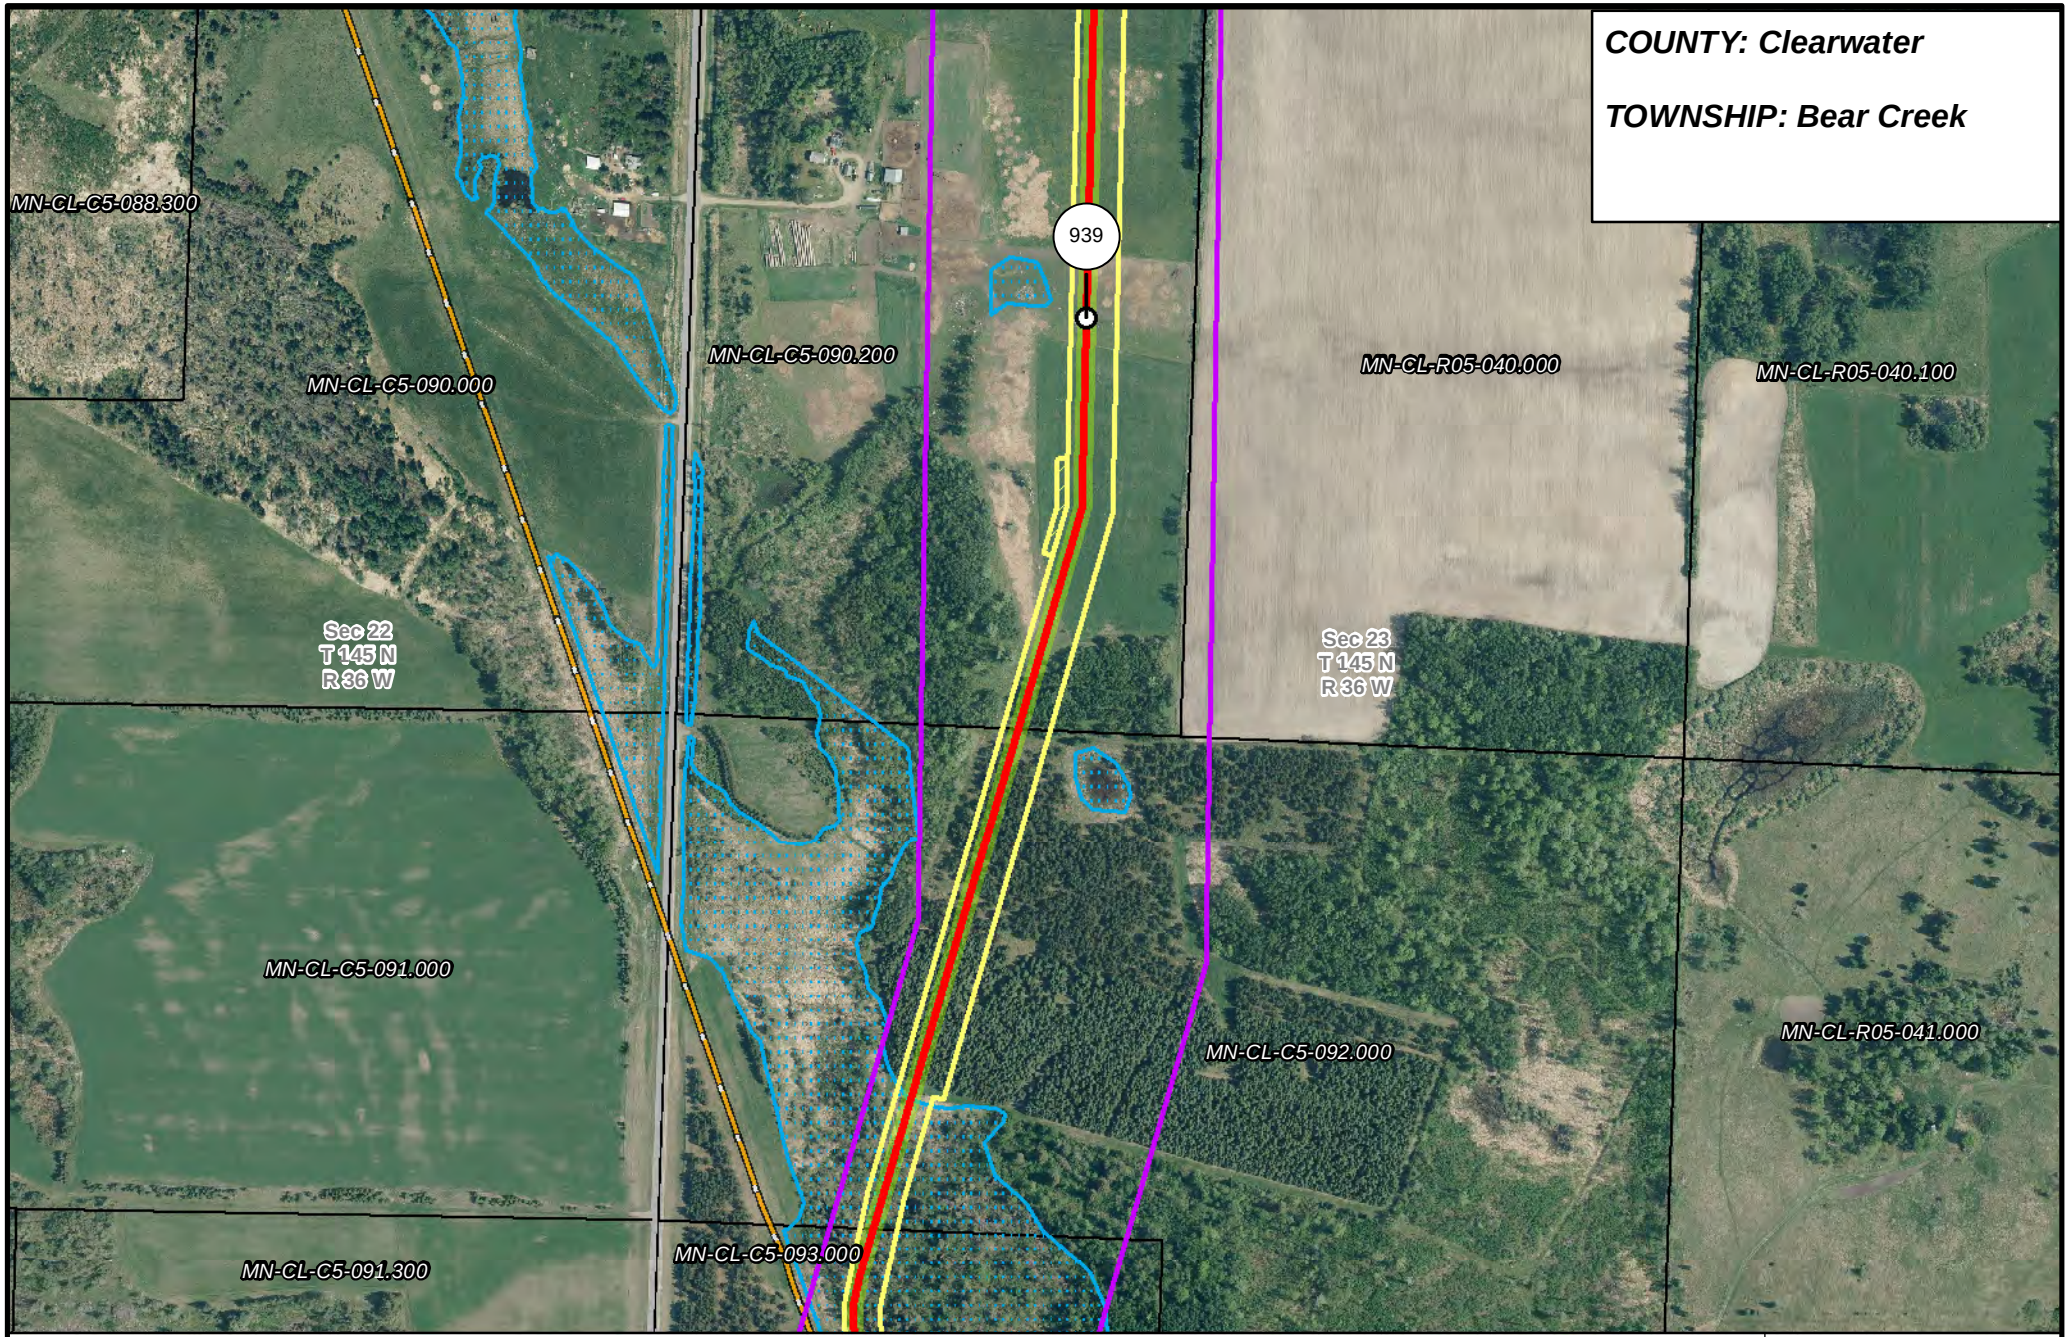
COUNTY: Clearwater
TOWNSHIP: Bear Creek
939
MN-CL-C5-088.300
MN-CL-C5-090.000
MN-CL-C5-090.200
MN-CL-R05-040.000
MN-CL-R05-040.100
Sec 22
T 145 N
R 36 W
Sec 23
T 145 N
R 36 W
MN-CL-C5-091.000
MN-CL-C5-092.000
MN-CL-R05-041.000
MN-CL-C5-091.300
MN-CL-C5-093.000
MINNESOTA
NORTH DAKOTA
PUC Designated Route
ROW
Line 3R Pipeline
Valve Location
Enbridge Pump Station
Mile Post
Temporary Workspace
Additional Temporary Workspace
Existing Enbridge Pipelines
Existing Electric Transmission
Existing Third Party Pipelines
Surveyed Waterbodies
ESA
Surveyed Wetlands
NWI Wetlands
Tract Boundary
MN Section Boundary
Township/City Boundary
County Boundary
0
250
500
Feet
N
LINE 3 REPLACEMENT PIPELINE ROUTE
DRAWN: MLB
CHECKED: --
DATE: August 31, 2018
SCALE: 1:6,000

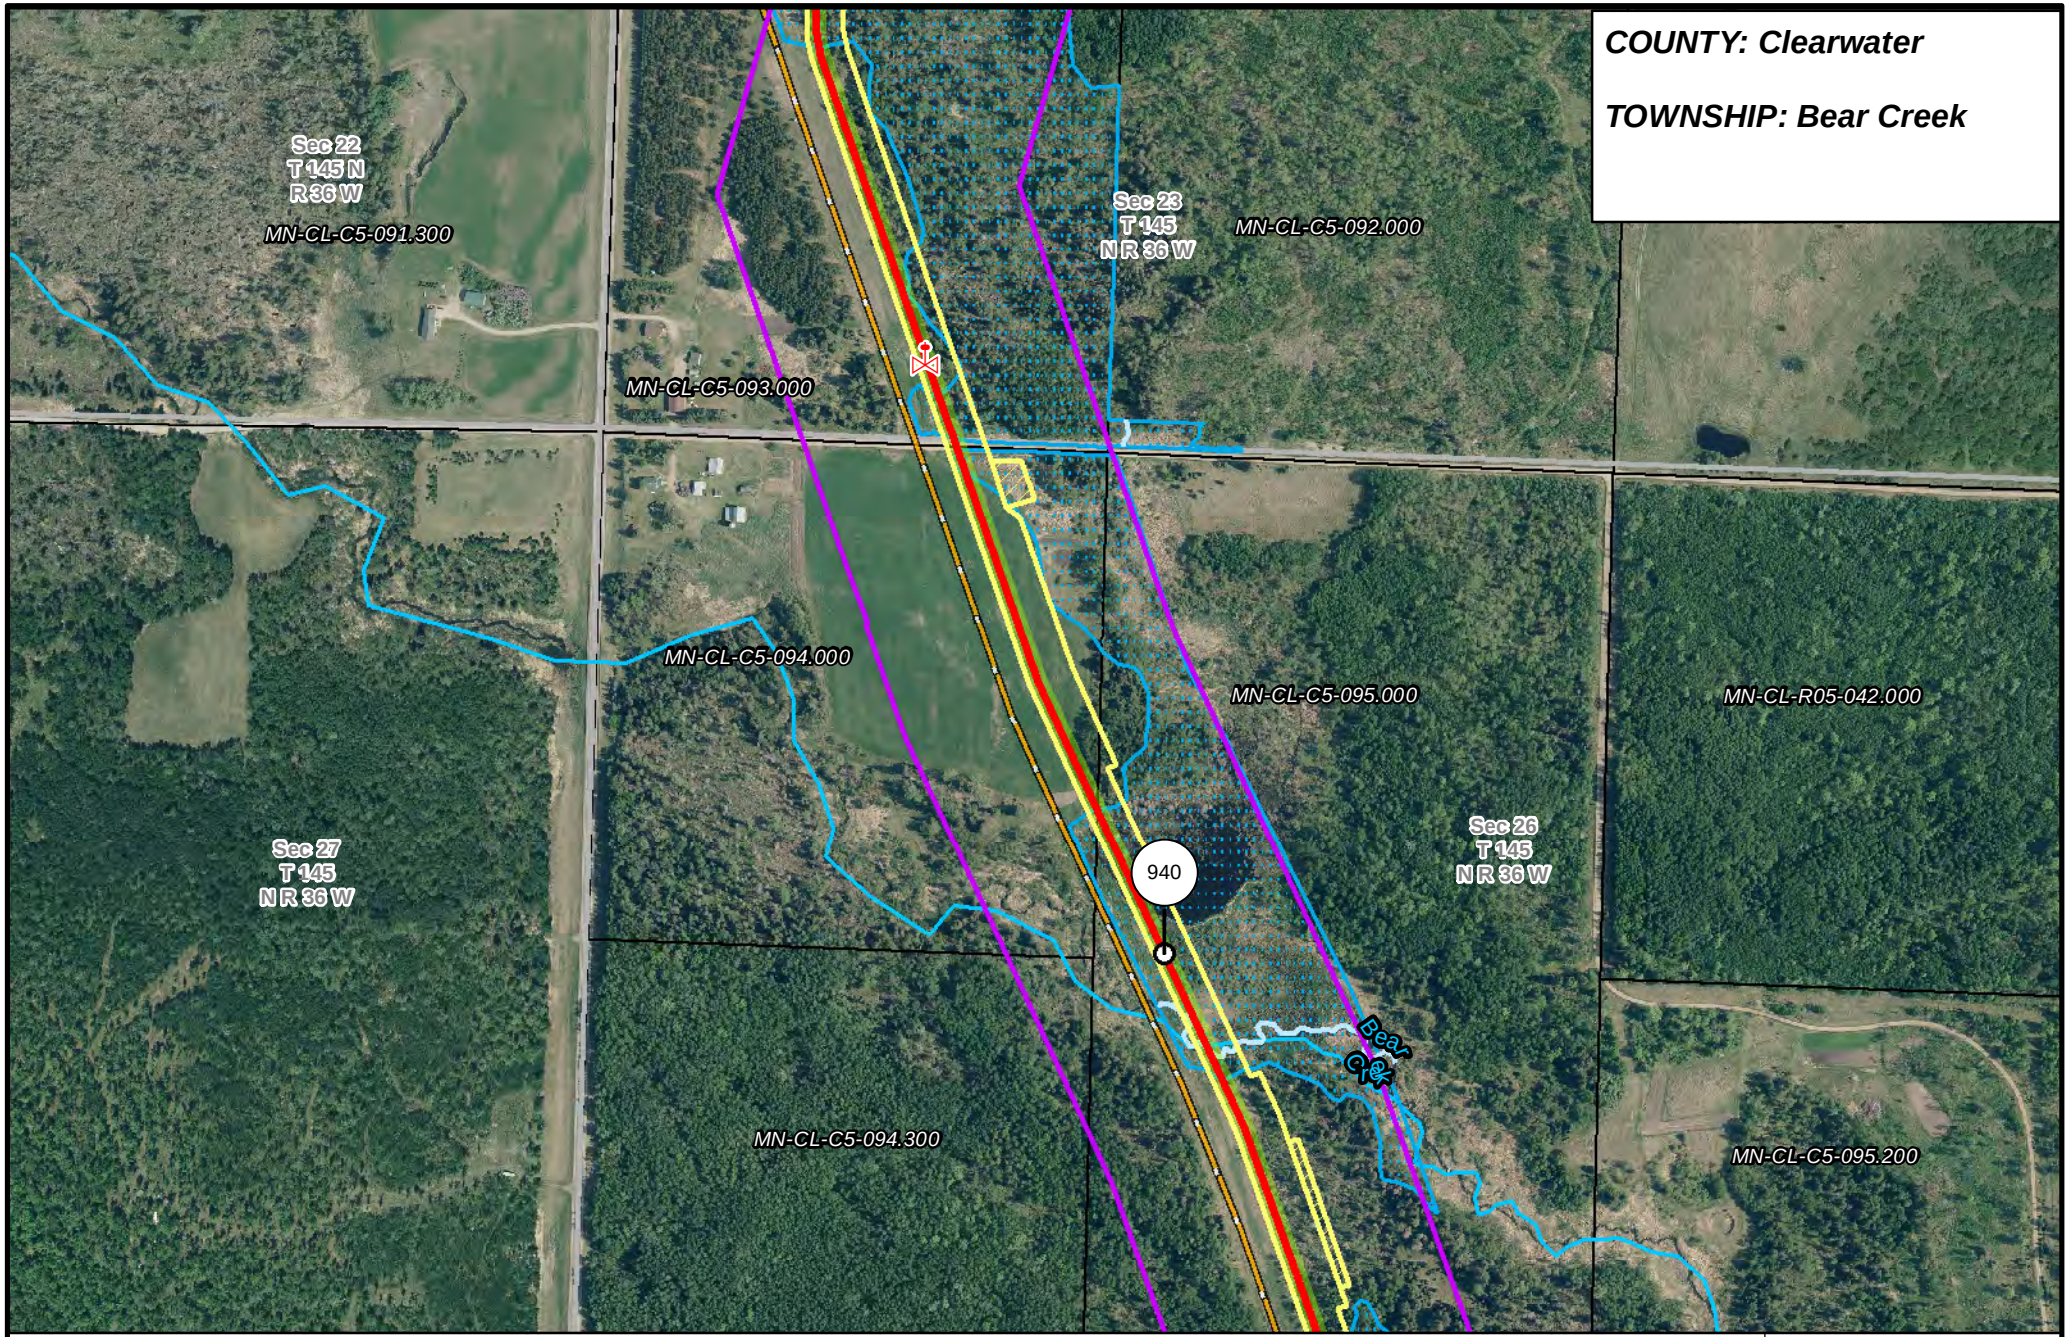
COUNTY: Clearwater
TOWNSHIP: Bear Creek
Sec 22
T 145 N
R 36 W
MN-CL-C5-091.300
Sec 23
T 145
N R 36 W
MN-CL-C5-092.000
MN-CL-C5-093.000
MN-CL-C5-094.000
MN-CL-C5-095.000
MN-CL-R05-042.000
Sec 27
T 145
N R 36 W
Sec 26
T 145
N R 36 W
940
Bear
Creek
MN-CL-C5-094.300
MN-CL-C5-095.200
MINNESOTA
NORTH
DAKOTA
PUC Designated Route
ROW
Line 3R Pipeline
Valve Location
Enbridge Pump Station
Mile Post
Temporary Workspace
Additional Temporary Workspace
Existing Enbridge Pipelines
Existing Electric Transmission
Existing Third Party Pipelines
Surveyed Waterbodies
ESA
Surveyed Wetlands
NWI Wetlands
Tract Boundary
MN Section Boundary
Township/City Boundary
County Boundary
0
250
500
Feet
N
LINE 3 REPLACEMENT
PIPELINE ROUTE
DRAWN: MLB
CHECKED: --
DATE: August 31, 2018
SCALE: 1:6,000

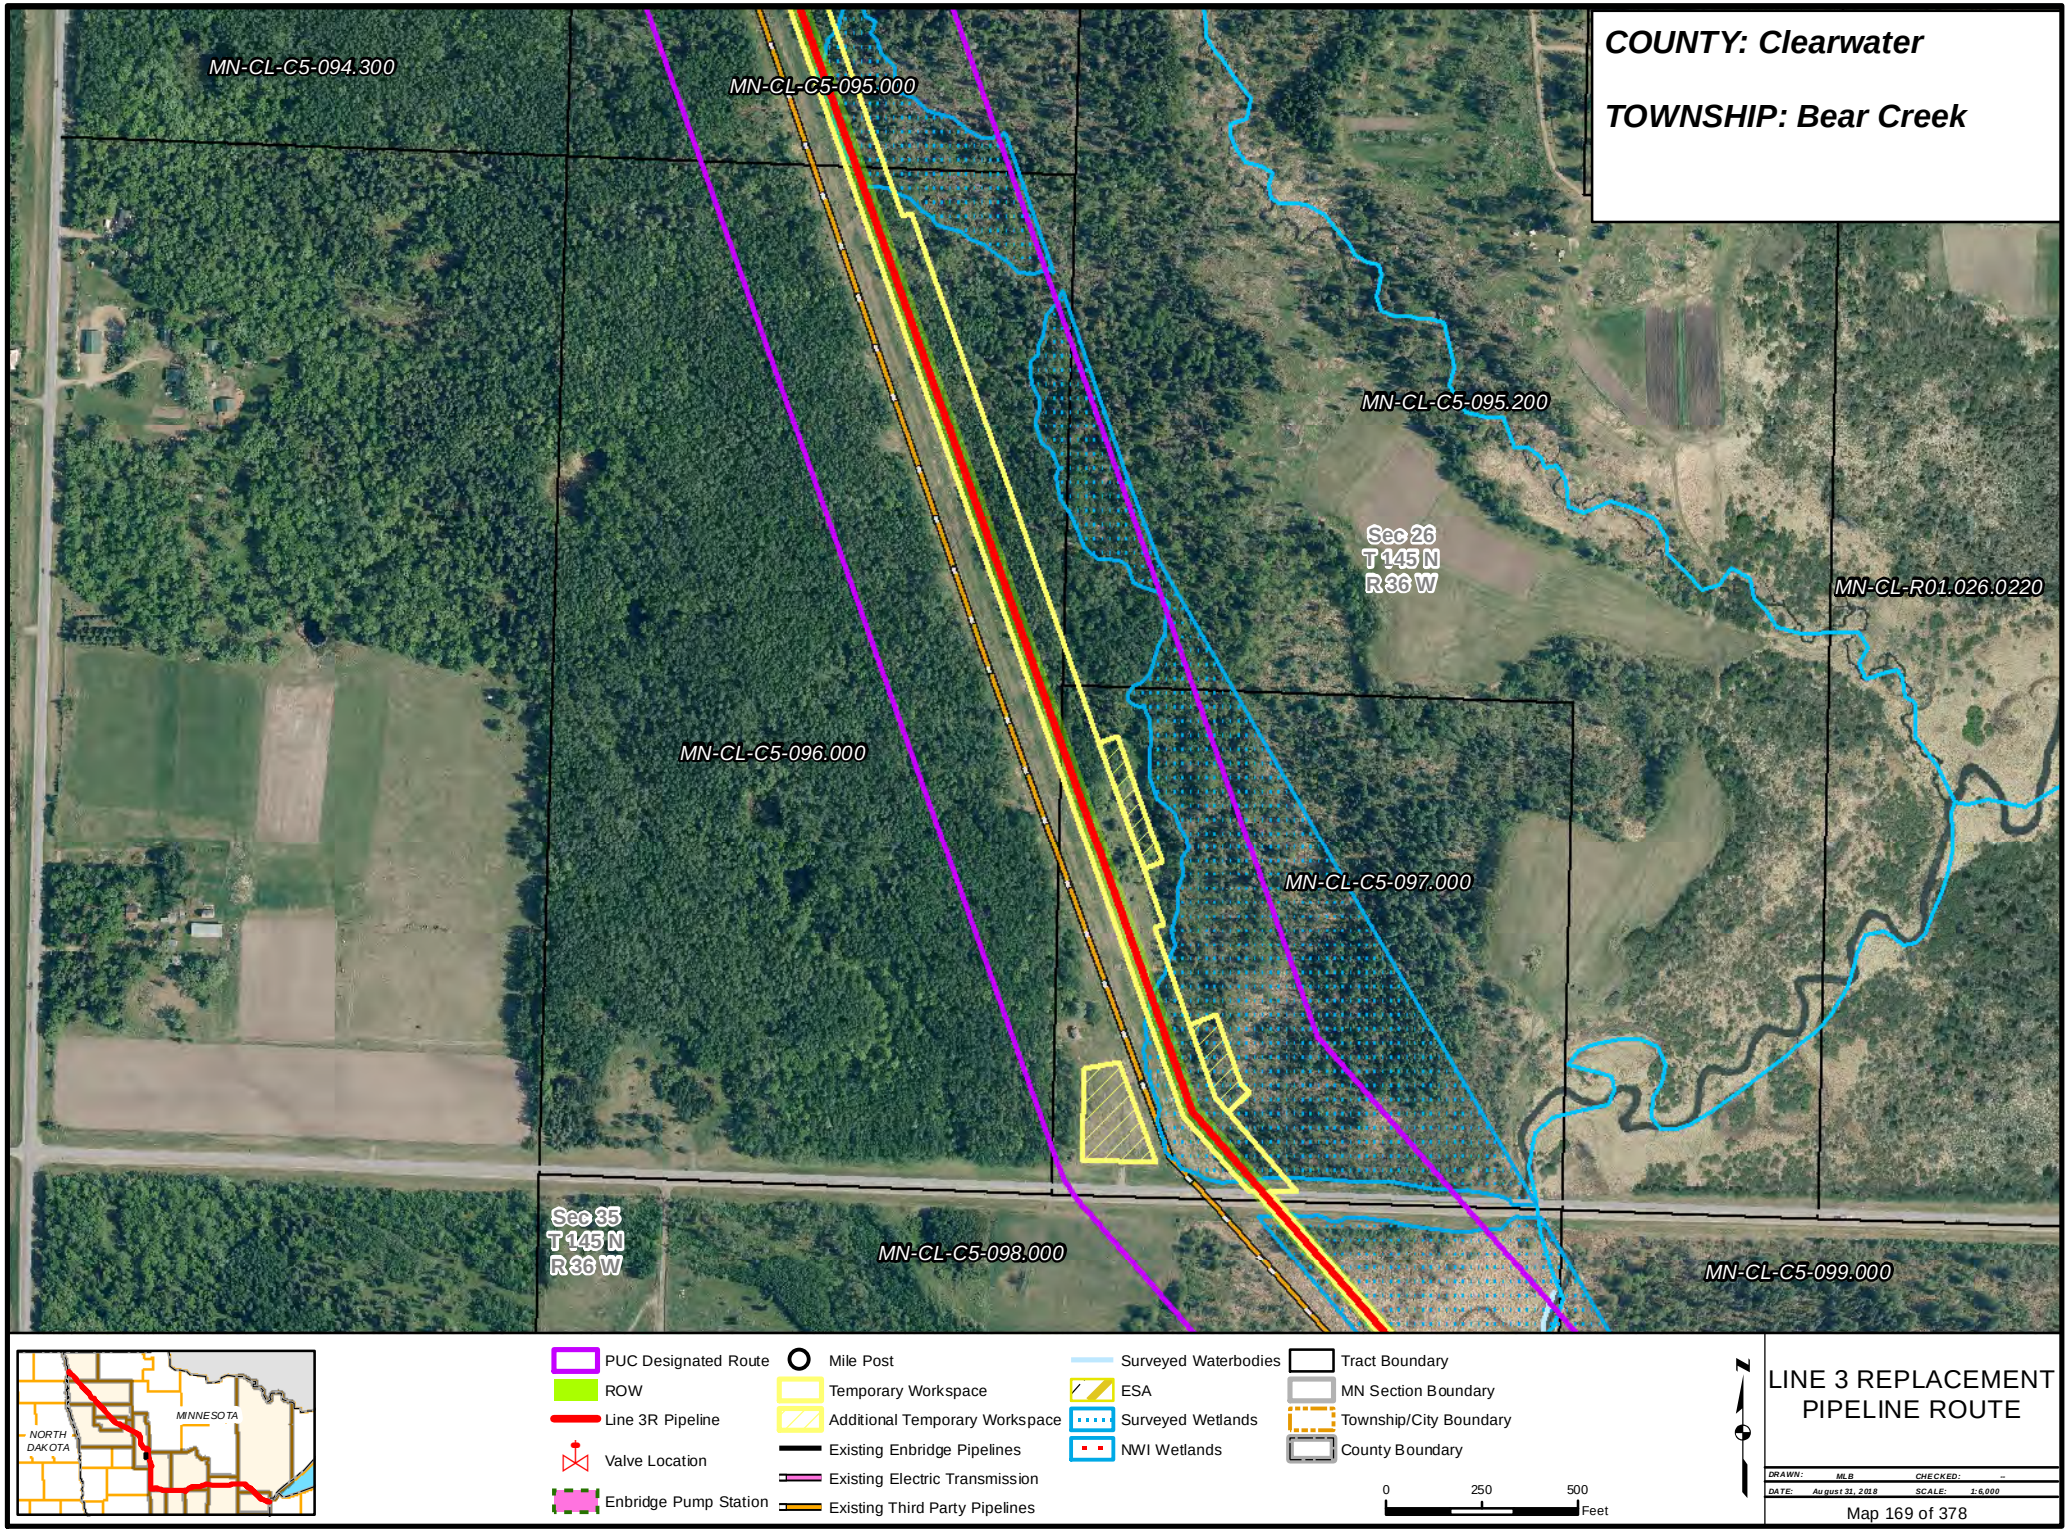
COUNTY: Clearwater
TOWNSHIP: Bear Creek
MN-CL-C5-094.300
MN-CL-C5-095.000
MN-CL-C5-095.200
MN-CL-R01.026.0220
Sec 26
T 145 N
R 36 W
MN-CL-C5-096.000
MN-CL-C5-097.000
Sec 35
T 145 N
R 36 W
MN-CL-C5-098.000
MN-CL-C5-099.000
MINNESOTA
NORTH DAKOTA
PUC Designated Route
ROW
Line 3R Pipeline
Valve Location
Enbridge Pump Station
Mile Post
Temporary Workspace
Additional Temporary Workspace
Existing Enbridge Pipelines
Existing Electric Transmission
Existing Third Party Pipelines
Surveyed Waterbodies
ESA
Surveyed Wetlands
NWI Wetlands
Tract Boundary
MN Section Boundary
Township/City Boundary
County Boundary
0
250
500
Feet
N
LINE 3 REPLACEMENT PIPELINE ROUTE
DRAWN: MLB
CHECKED: --
DATE: August 31, 2018
SCALE: 1:6,000
Map 169 of 378

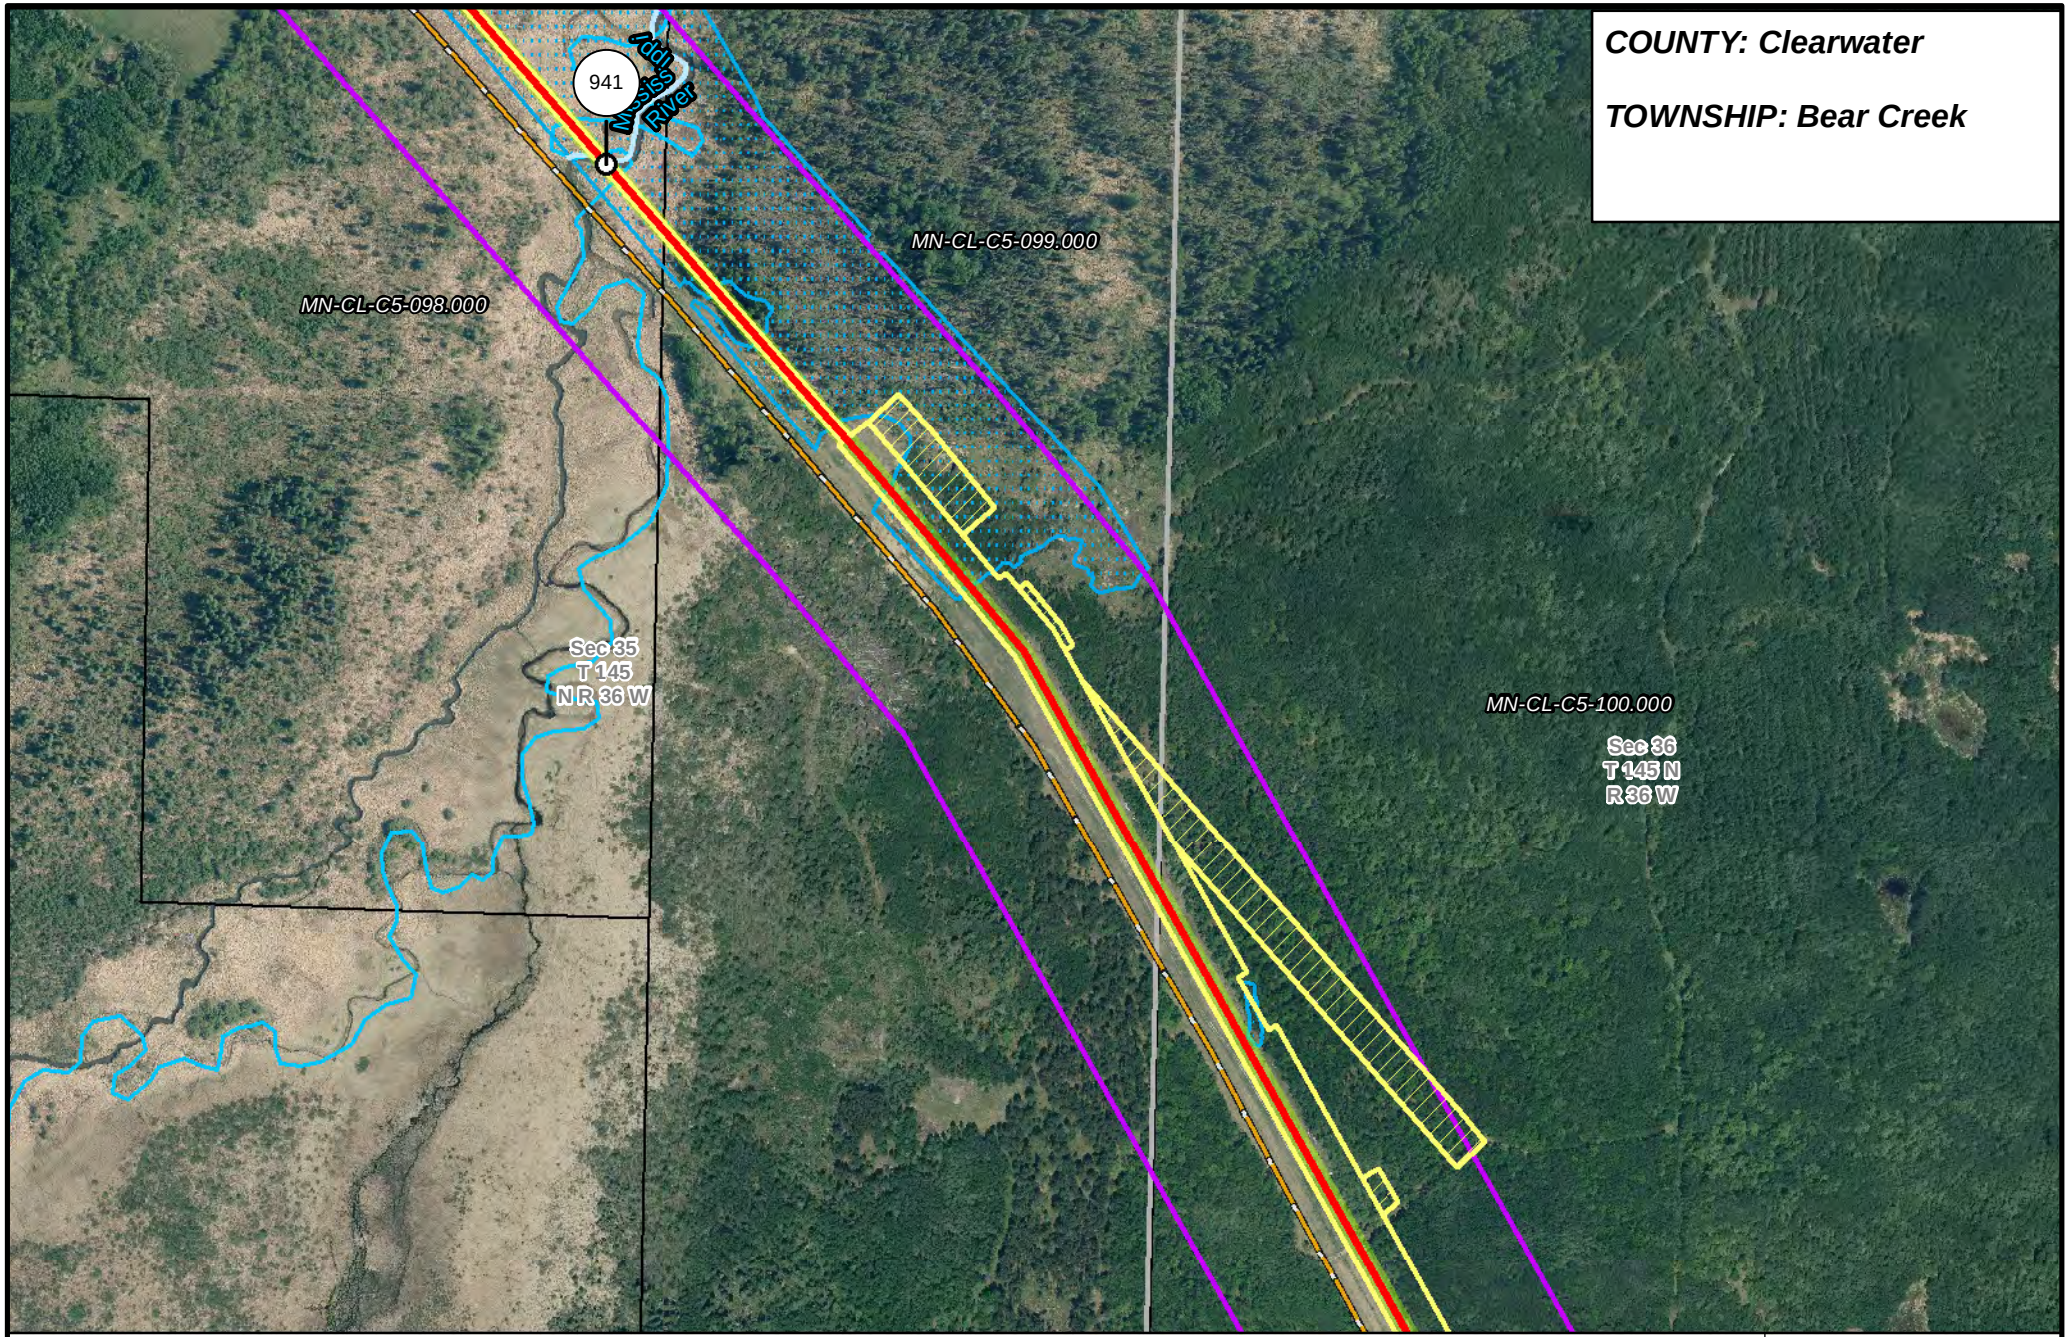

LINE 3 REPLACEMENT PIPELINE ROUTE

DRAWN: MLB CHECKED: --
DATE: August 31, 2018 SCALE: 1:6,000

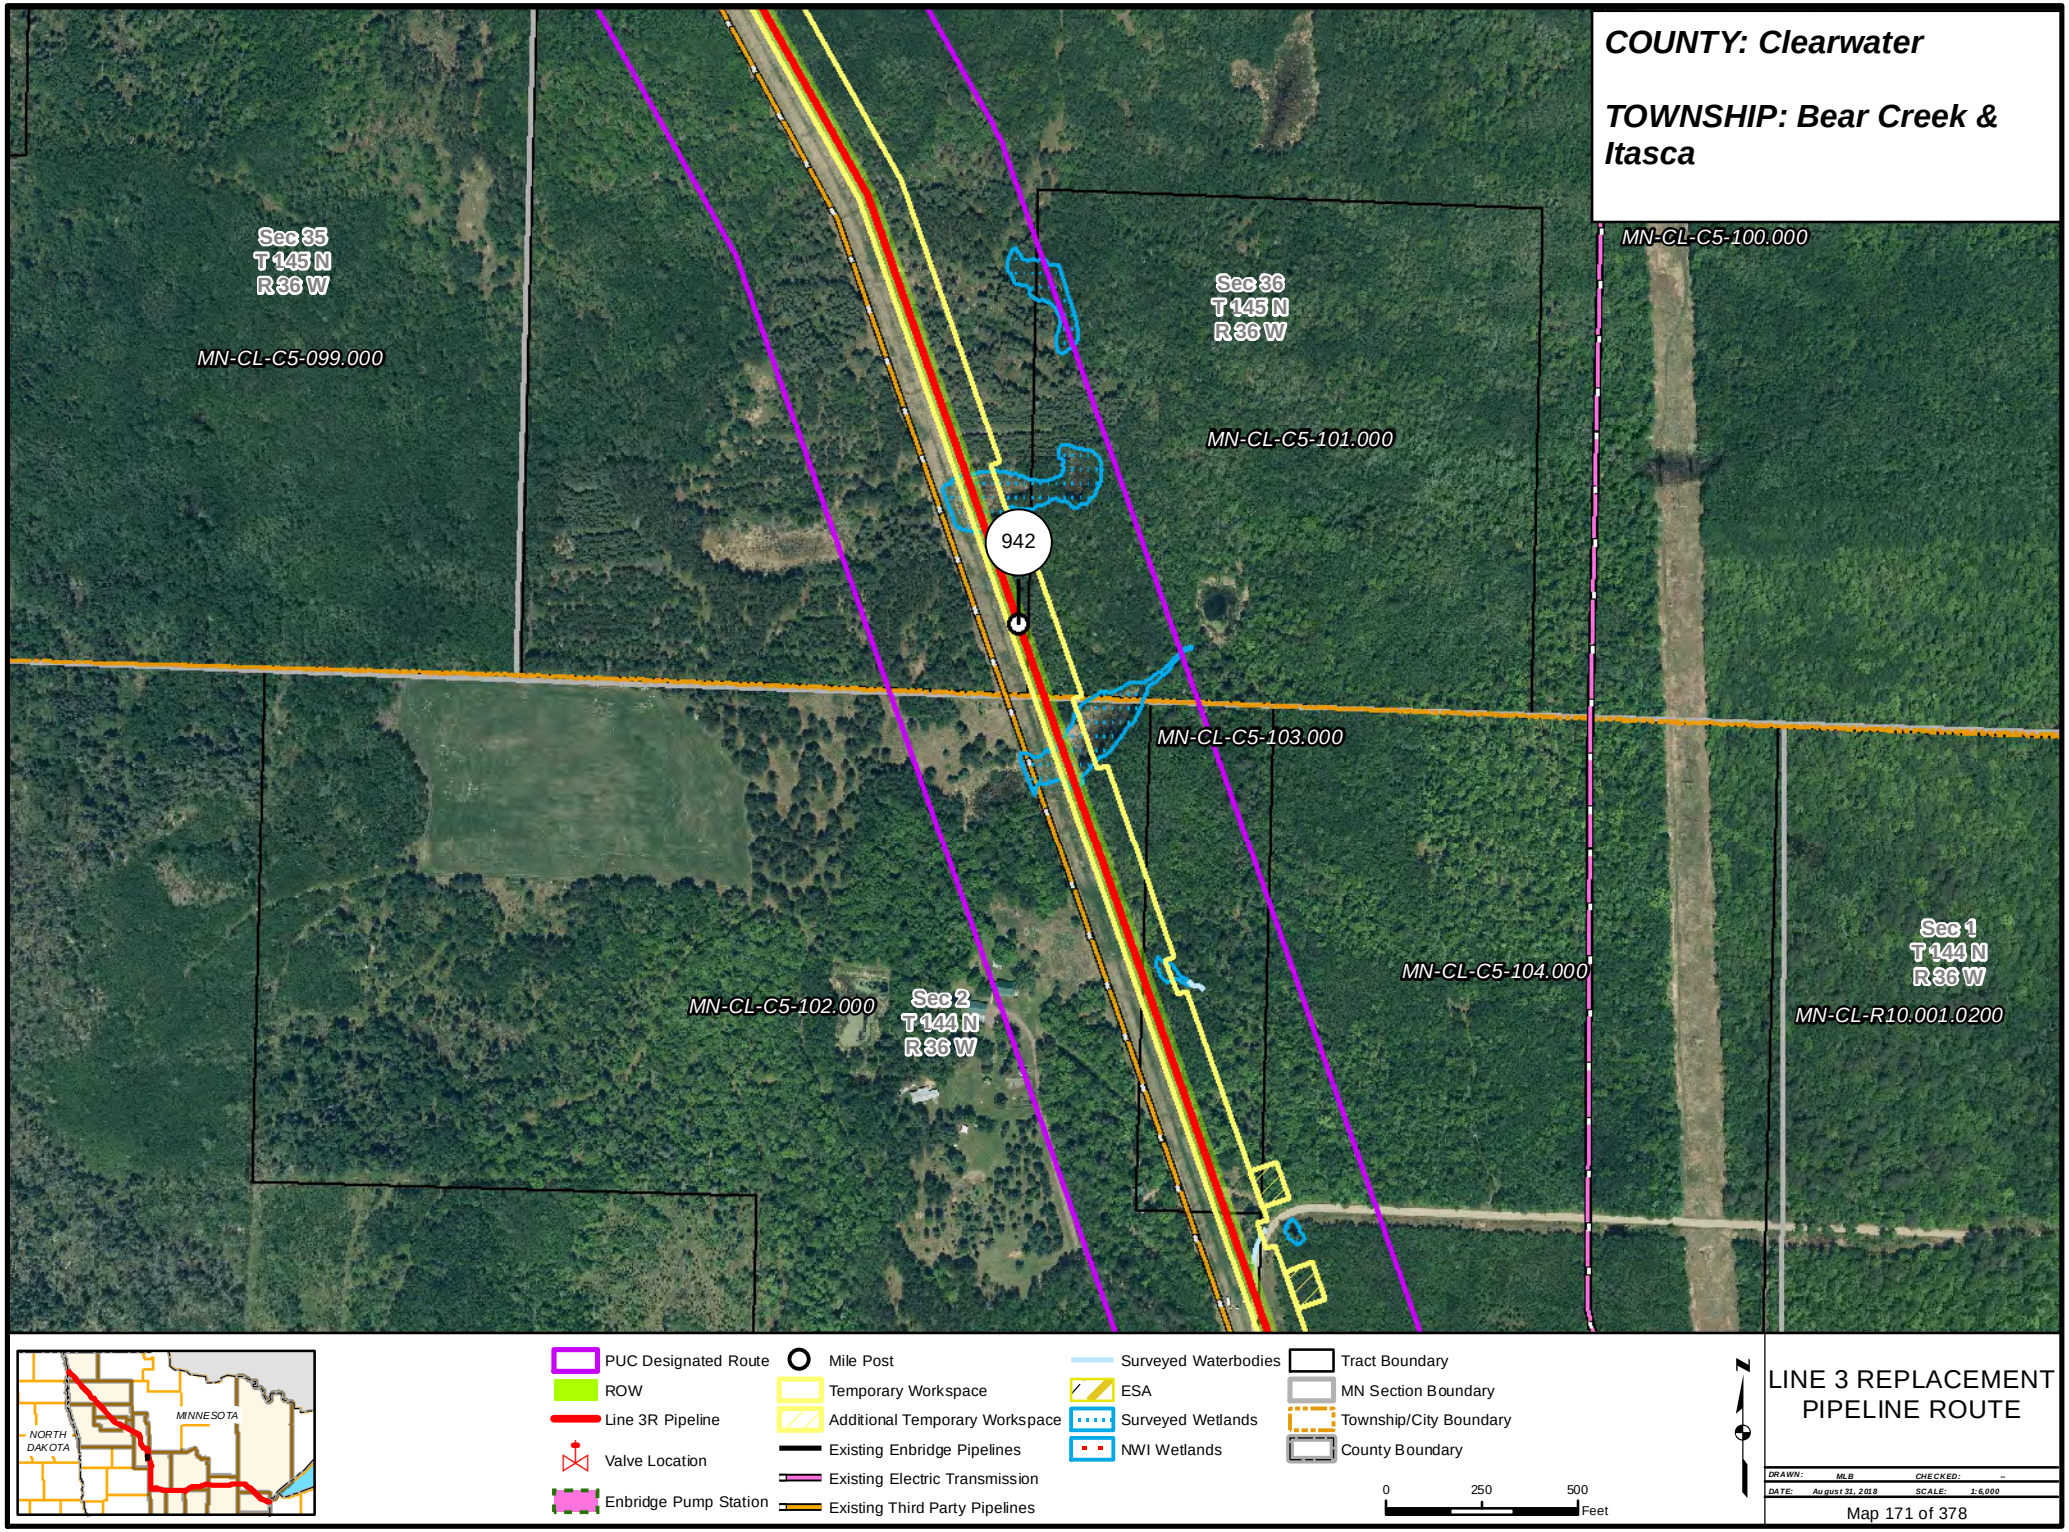
COUNTY: Clearwater
TOWNSHIP: Bear Creek & Itasca
Sec 35 T 145 N R 36 W
MN-CL-C5-099.000
Sec 36 T 145 N R 36 W
MN-CL-C5-100.000
MN-CL-C5-101.000
942
MN-CL-C5-103.000
MN-CL-C5-104.000
Sec 1 T 144 N R 36 W
MN-CL-R10.001.0200
MN-CL-C5-102.000
Sec 2 T 144 N R 36 W
MINNESOTA
NORTH DAKOTA
PUC Designated Route
ROW
Line 3R Pipeline
Valve Location
Enbridge Pump Station
Mile Post
Temporary Workspace
Additional Temporary Workspace
Existing Enbridge Pipelines
Existing Electric Transmission
Existing Third Party Pipelines
Surveyed Waterbodies
ESA
Surveyed Wetlands
NWI Wetlands
Tract Boundary
MN Section Boundary
Township/City Boundary
County Boundary
0 250 500 Feet
N
LINE 3 REPLACEMENT PIPELINE ROUTE
DRAWN: MLB CHECKED: --
DATE: August 31, 2018 SCALE: 1:6,000
Map 171 of 378

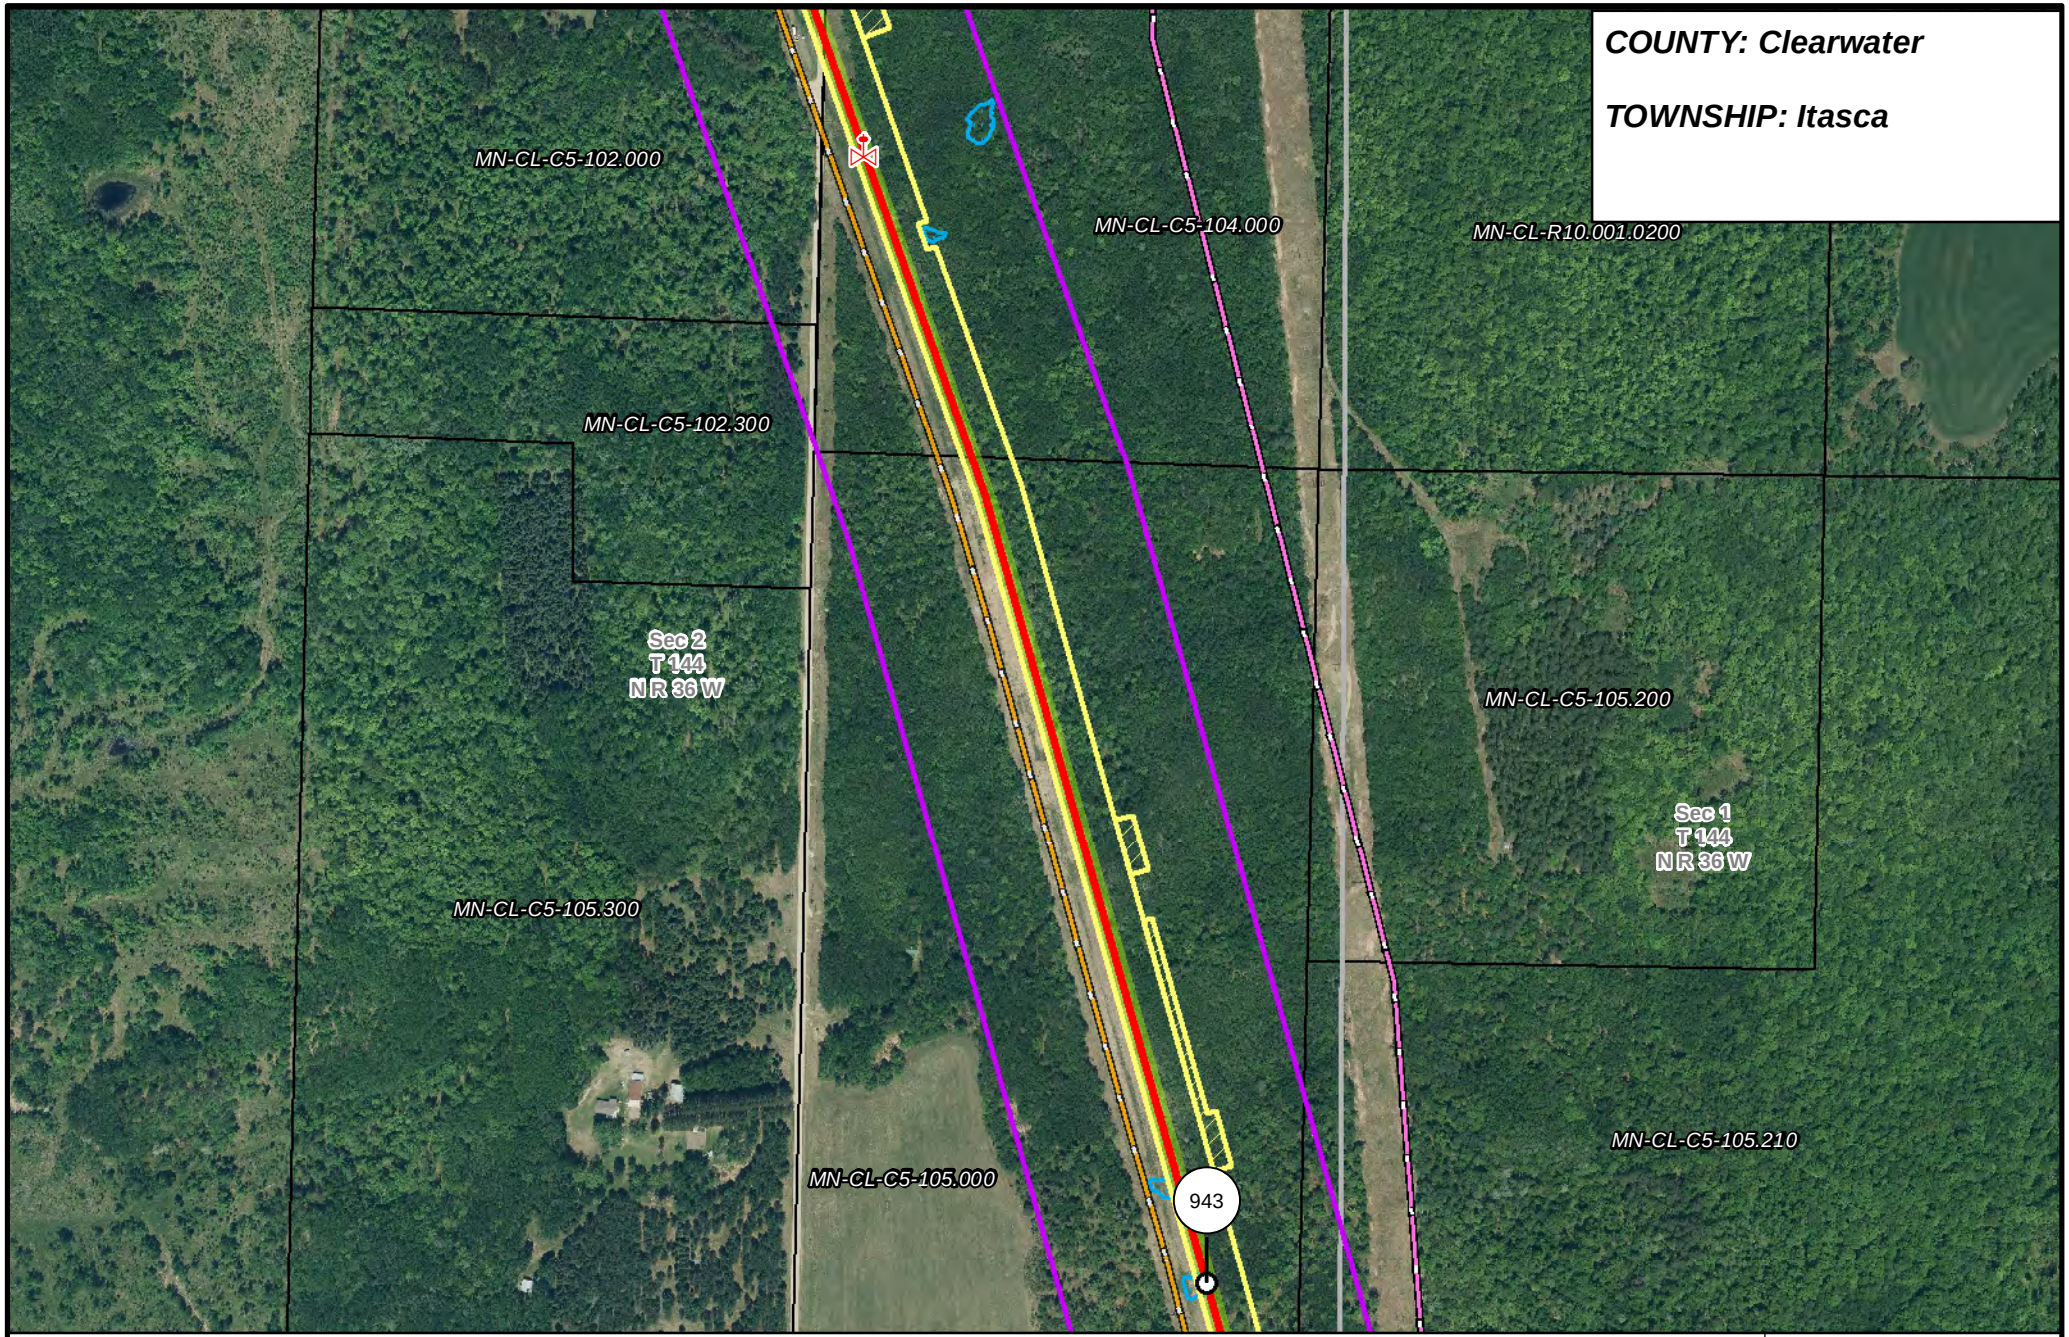

LINE 3 REPLACEMENT PIPELINE ROUTE

DRAWN: MLB CHECKED: --
DATE: August 31, 2018 SCALE: 1:6,000

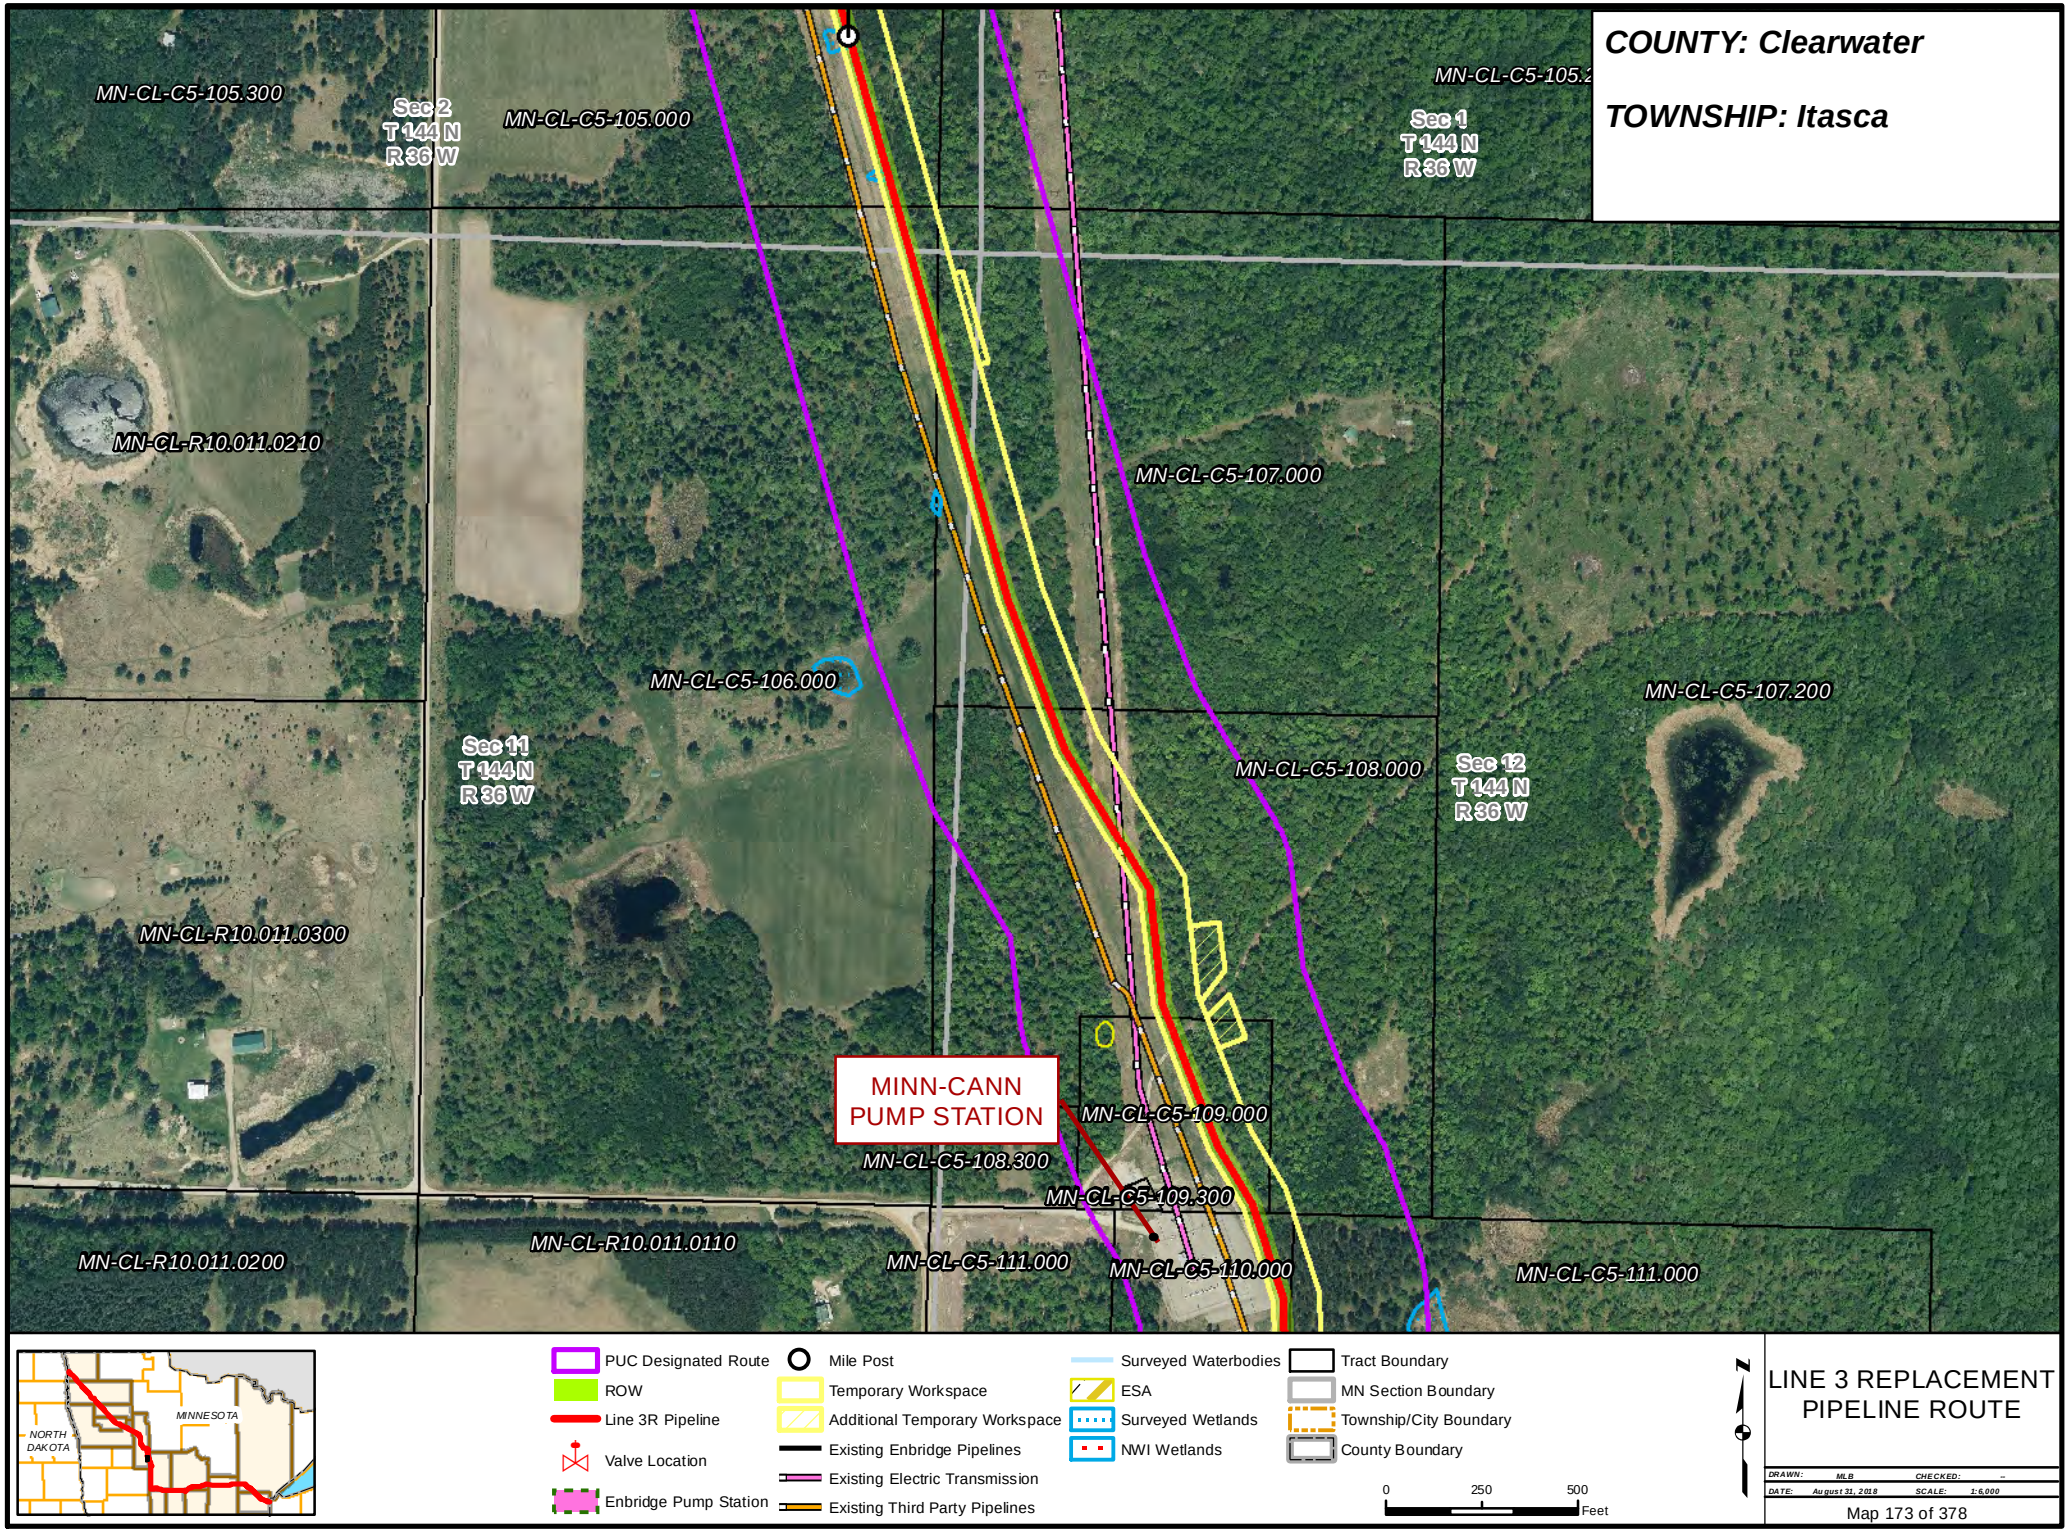
COUNTY: Clearwater
TOWNSHIP: Itasca
MN-CL-C5-105.300
Sec 2 T 144 N R 36 W
MN-CL-C5-105.000
MN-CL-C5-105.2
Sec 1 T 144 N R 36 W
MN-CL-R10.011.0210
MN-CL-C5-107.000
MN-CL-C5-106.000
MN-CL-C5-107.200
Sec 11 T 144 N R 36 W
MN-CL-C5-108.000
Sec 12 T 144 N R 36 W
MN-CL-R10.011.0300
MINN-CANN PUMP STATION
MN-CL-C5-109.000
MN-CL-C5-108.300
MN-CL-C5-109.300
MN-CL-R10.011.0200
MN-CL-R10.011.0110
MN-CL-C5-111.000
MN-CL-C5-110.000
MN-CL-C5-111.000
MINNESOTA
NORTH DAKOTA
PUC Designated Route
ROW
Line 3R Pipeline
Valve Location
Enbridge Pump Station
Mile Post
Temporary Workspace
Additional Temporary Workspace
Existing Enbridge Pipelines
Existing Electric Transmission
Existing Third Party Pipelines
Surveyed Waterbodies
ESA
Surveyed Wetlands
NWI Wetlands
Tract Boundary
MN Section Boundary
Township/City Boundary
County Boundary
0
250
500
Feet
N
LINE 3 REPLACEMENT PIPELINE ROUTE
DRAWN: MLB
CHECKED: --
DATE: August 31, 2018
SCALE: 1:6,000
Map 173 of 378

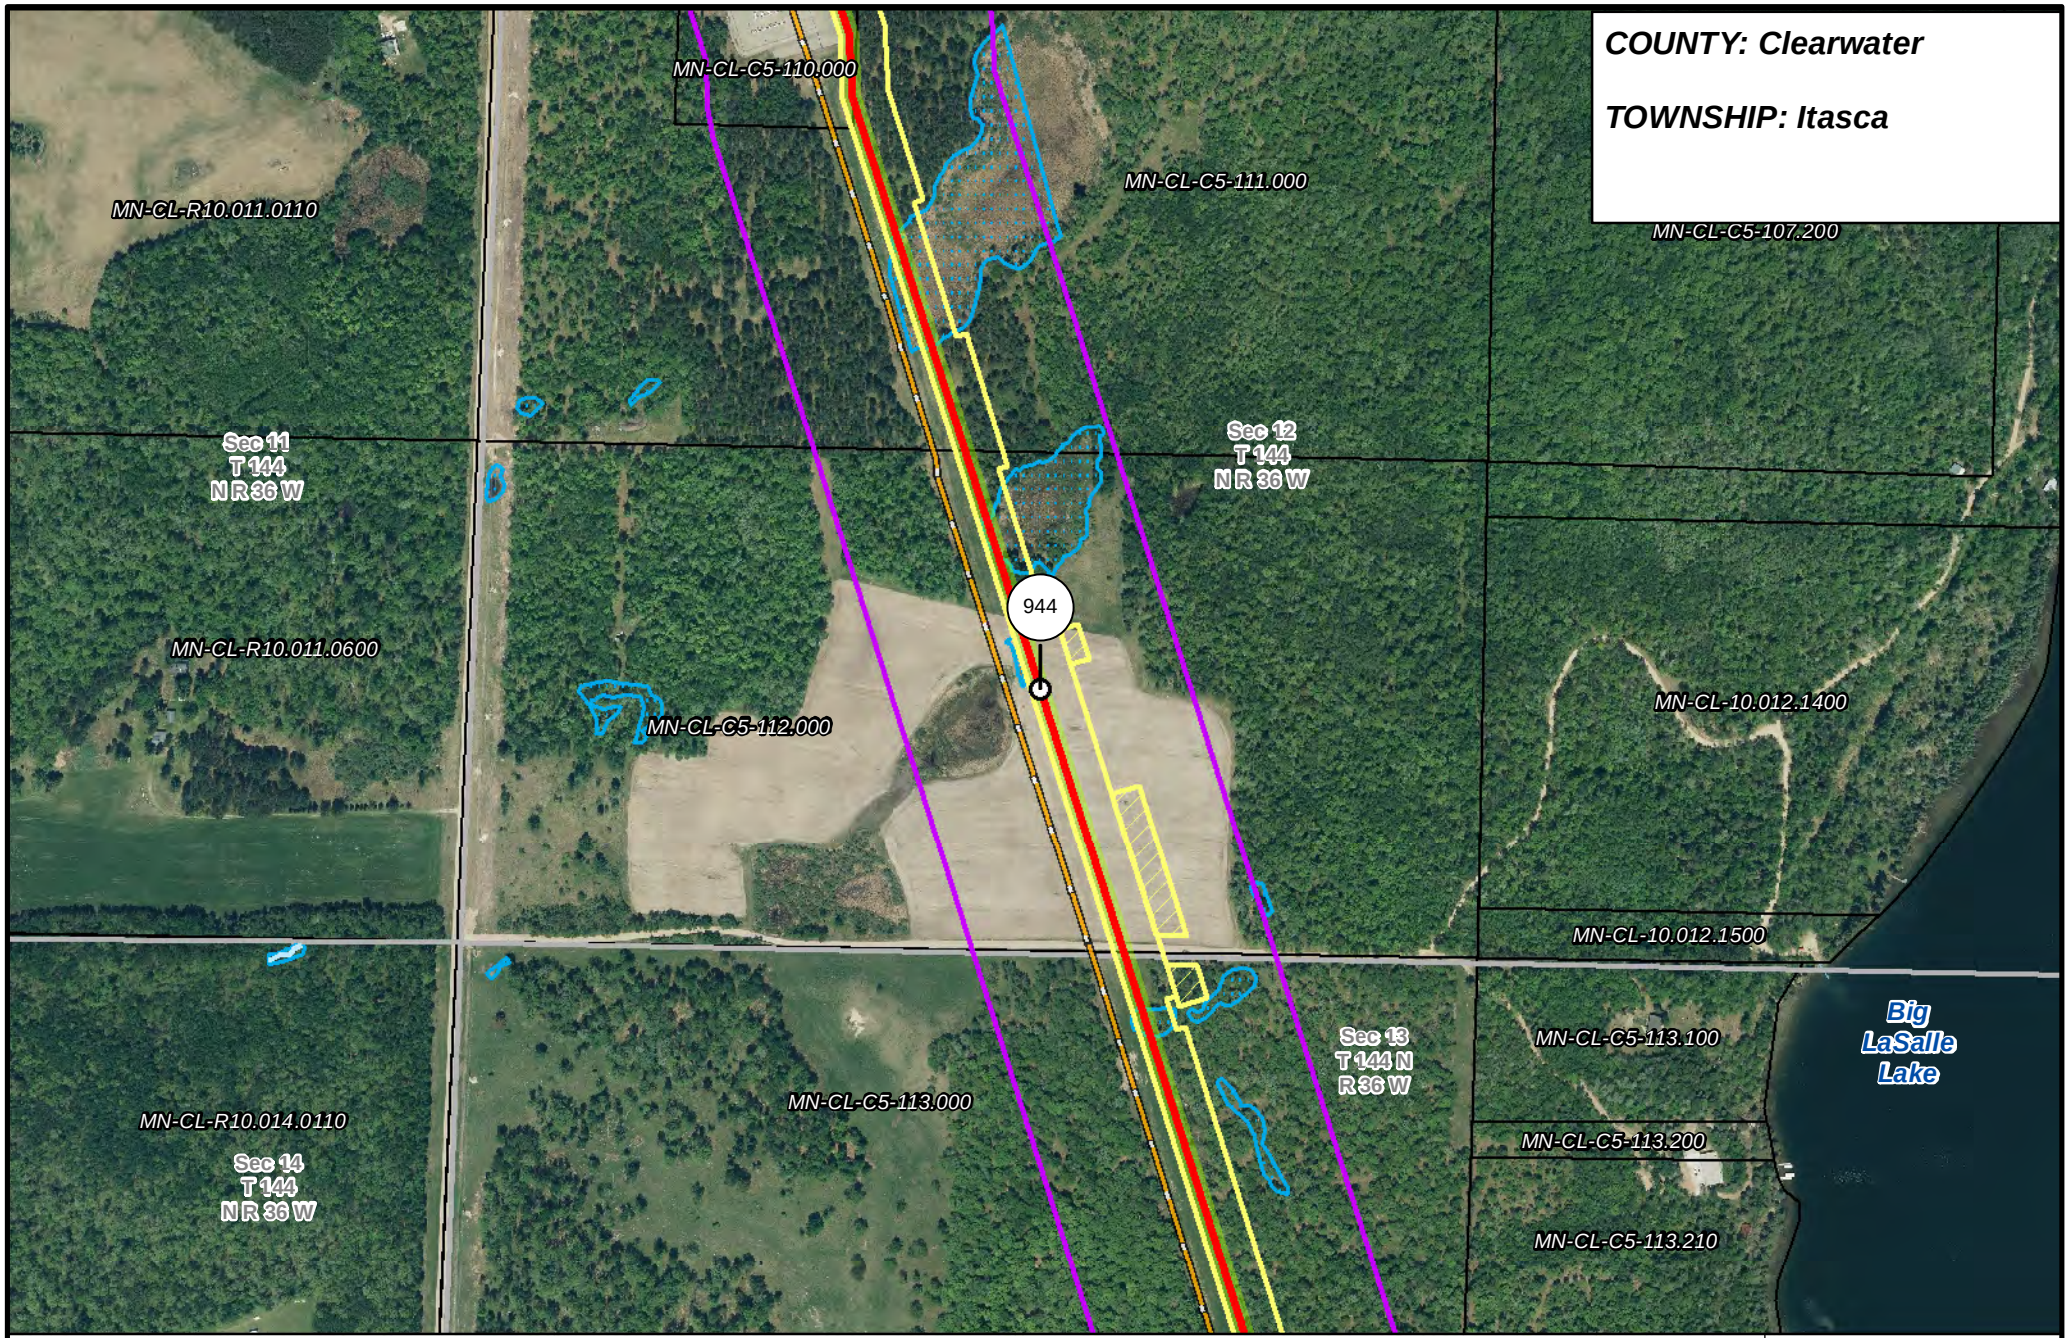
COUNTY: Clearwater
TOWNSHIP: Itasca
MN-CL-C5-110.000
MN-CL-C5-111.000
MN-CL-C5-107.200
MN-CL-R10.011.0110
Sec 11
T 144
N R 36 W
Sec 12
T 144
N R 36 W
944
MN-CL-R10.011.0600
MN-CL-C5-112.000
MN-CL-10.012.1400
MN-CL-10.012.1500
Big
LaSalle
Lake
Sec 13
T 144 N
R 36 W
MN-CL-C5-113.100
MN-CL-C5-113.000
MN-CL-R10.014.0110
Sec 14
T 144
N R 36 W
MN-CL-C5-113.200
MN-CL-C5-113.210
MINNESOTA
NORTH
DAKOTA
PUC Designated Route
ROW
Line 3R Pipeline
Valve Location
Enbridge Pump Station
Mile Post
Temporary Workspace
Additional Temporary Workspace
Existing Enbridge Pipelines
Existing Electric Transmission
Existing Third Party Pipelines
Surveyed Waterbodies
ESA
Surveyed Wetlands
NWI Wetlands
Tract Boundary
MN Section Boundary
Township/City Boundary
County Boundary
0
250
500
Feet
N
LINE 3 REPLACEMENT
PIPELINE ROUTE
DRAWN: MLB
CHECKED: --
DATE: August 31, 2018
SCALE: 1:6,000

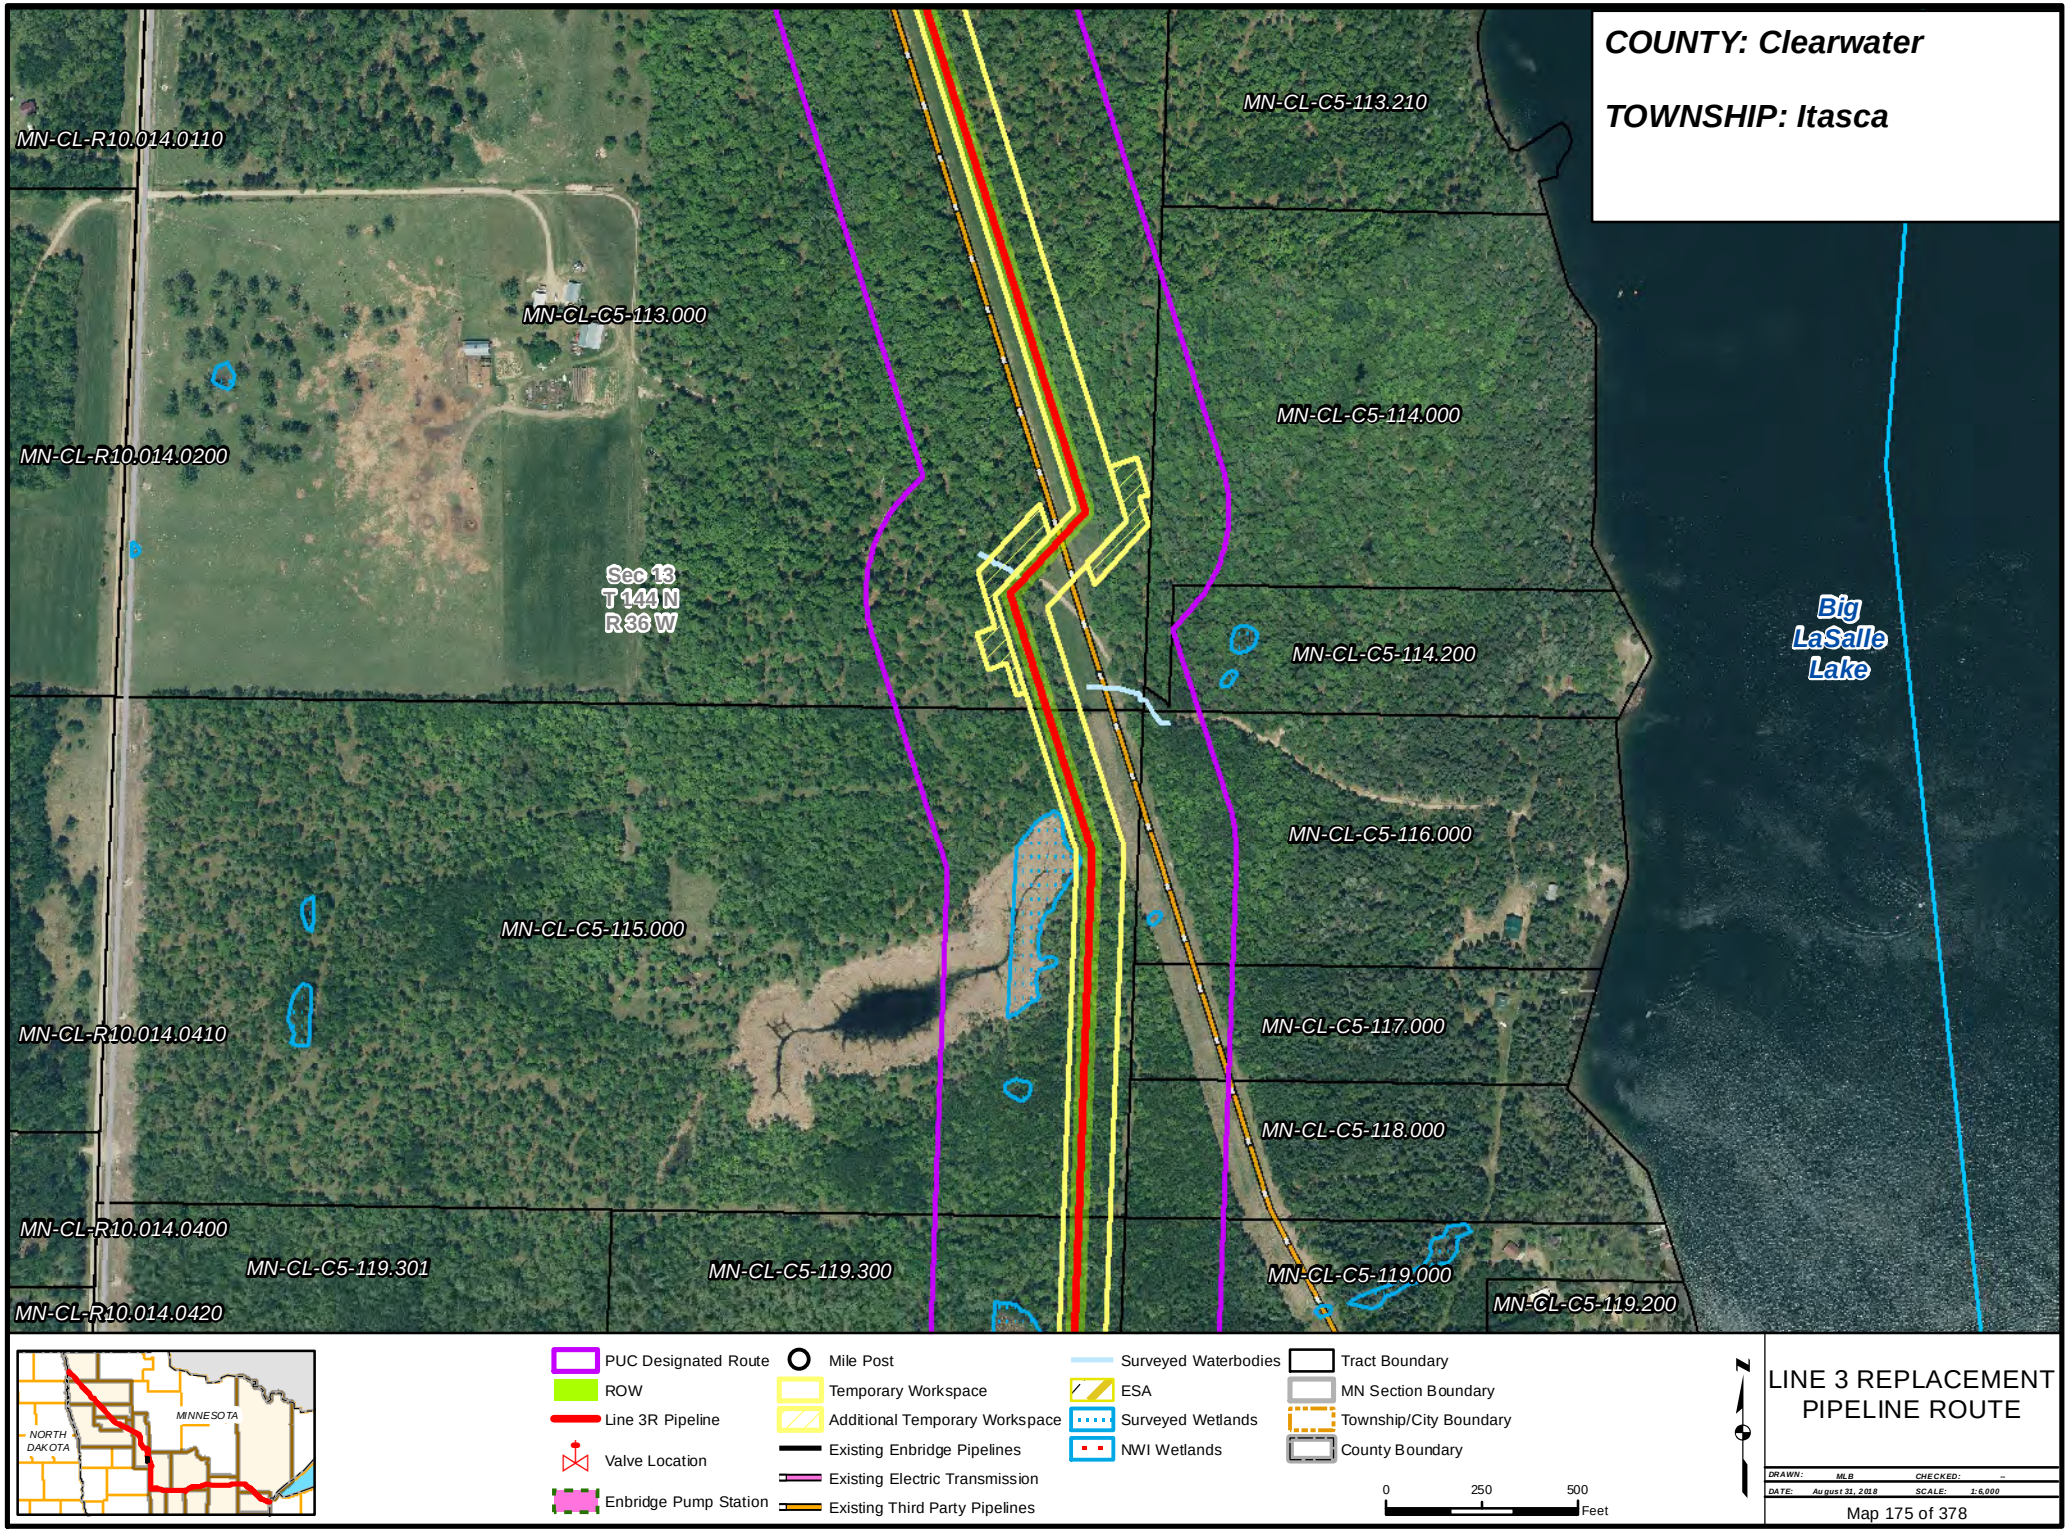
COUNTY: Clearwater
TOWNSHIP: Itasca
MN-CL-R10.014.0110
MN-CL-C5-113.210
MN-CL-C5-113.000
MN-CL-C5-114.000
MN-CL-R10.014.0200
Sec 13
T 144 N
R 36 W
Big
LaSalle
Lake
MN-CL-C5-114.200
MN-CL-C5-116.000
MN-CL-C5-115.000
MN-CL-R10.014.0410
MN-CL-C5-117.000
MN-CL-C5-118.000
MN-CL-R10.014.0400
MN-CL-C5-119.301
MN-CL-C5-119.300
MN-CL-C5-119.000
MN-CL-C5-119.200
MN-CL-R10.014.0420
MINNESOTA
NORTH
DAKOTA
PUC Designated Route
ROW
Line 3R Pipeline
Valve Location
Enbridge Pump Station
Mile Post
Temporary Workspace
Additional Temporary Workspace
Existing Enbridge Pipelines
Existing Electric Transmission
Existing Third Party Pipelines
Surveyed Waterbodies
ESA
Surveyed Wetlands
NWI Wetlands
Tract Boundary
MN Section Boundary
Township/City Boundary
County Boundary
0
250
500
Feet
N
LINE 3 REPLACEMENT
PIPELINE ROUTE
DRAWN: MLB
CHECKED: --
DATE: August 31, 2018
SCALE: 1:6,000
Map 175 of 378

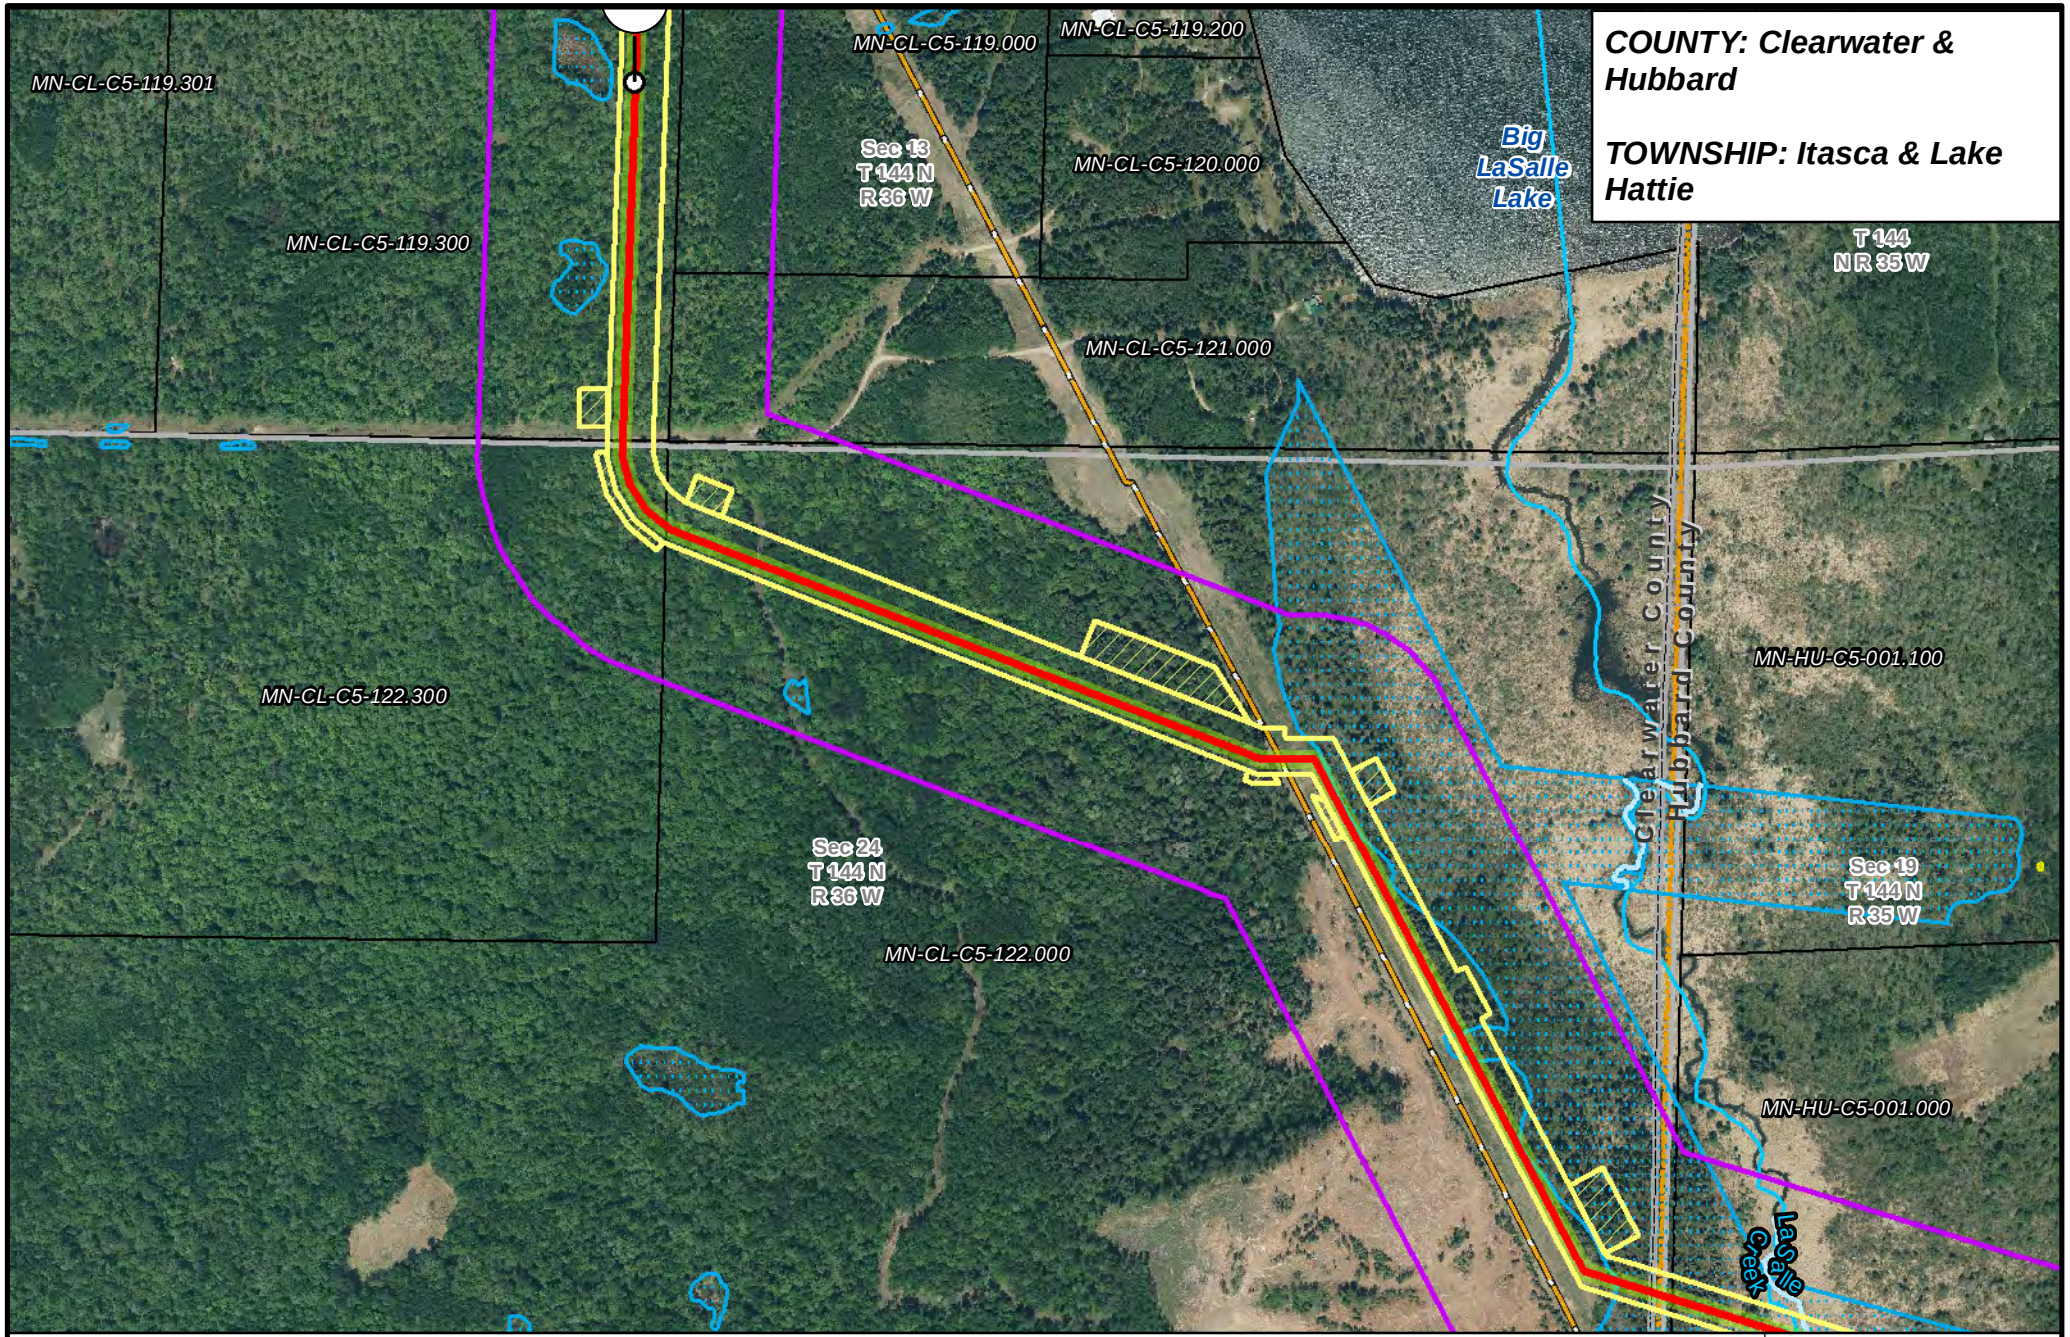
COUNTY: Clearwater & Hubbard
TOWNSHIP: Itasca & Lake Hattie
MN-CL-C5-119.301
MN-CL-C5-119.000
MN-CL-C5-119.200
MN-CL-C5-119.300
MN-CL-C5-120.000
MN-CL-C5-121.000
MN-CL-C5-122.300
MN-CL-C5-122.000
MN-HU-C5-001.100
MN-HU-C5-001.000
Sec 13 T 144 N R 36 W
Sec 24 T 144 N R 36 W
Sec 19 T 144 N R 35 W
T 144 N R 35 W
Big LaSalle Lake
Clearwater County
Hubbard County
LaSalle Creek
MINNESOTA
NORTH DAKOTA
PUC Designated Route
ROW
Line 3R Pipeline
Valve Location
Enbridge Pump Station
Mile Post
Temporary Workspace
Additional Temporary Workspace
Existing Enbridge Pipelines
Existing Electric Transmission
Existing Third Party Pipelines
Surveyed Waterbodies
ESA
Surveyed Wetlands
NWI Wetlands
Tract Boundary
MN Section Boundary
Township/City Boundary
County Boundary
0
250
500
Feet
N
LINE 3 REPLACEMENT PIPELINE ROUTE
DRAWN: MLB
CHECKED: --
DATE: August 31, 2018
SCALE: 1:6,000
Map 176 of 378

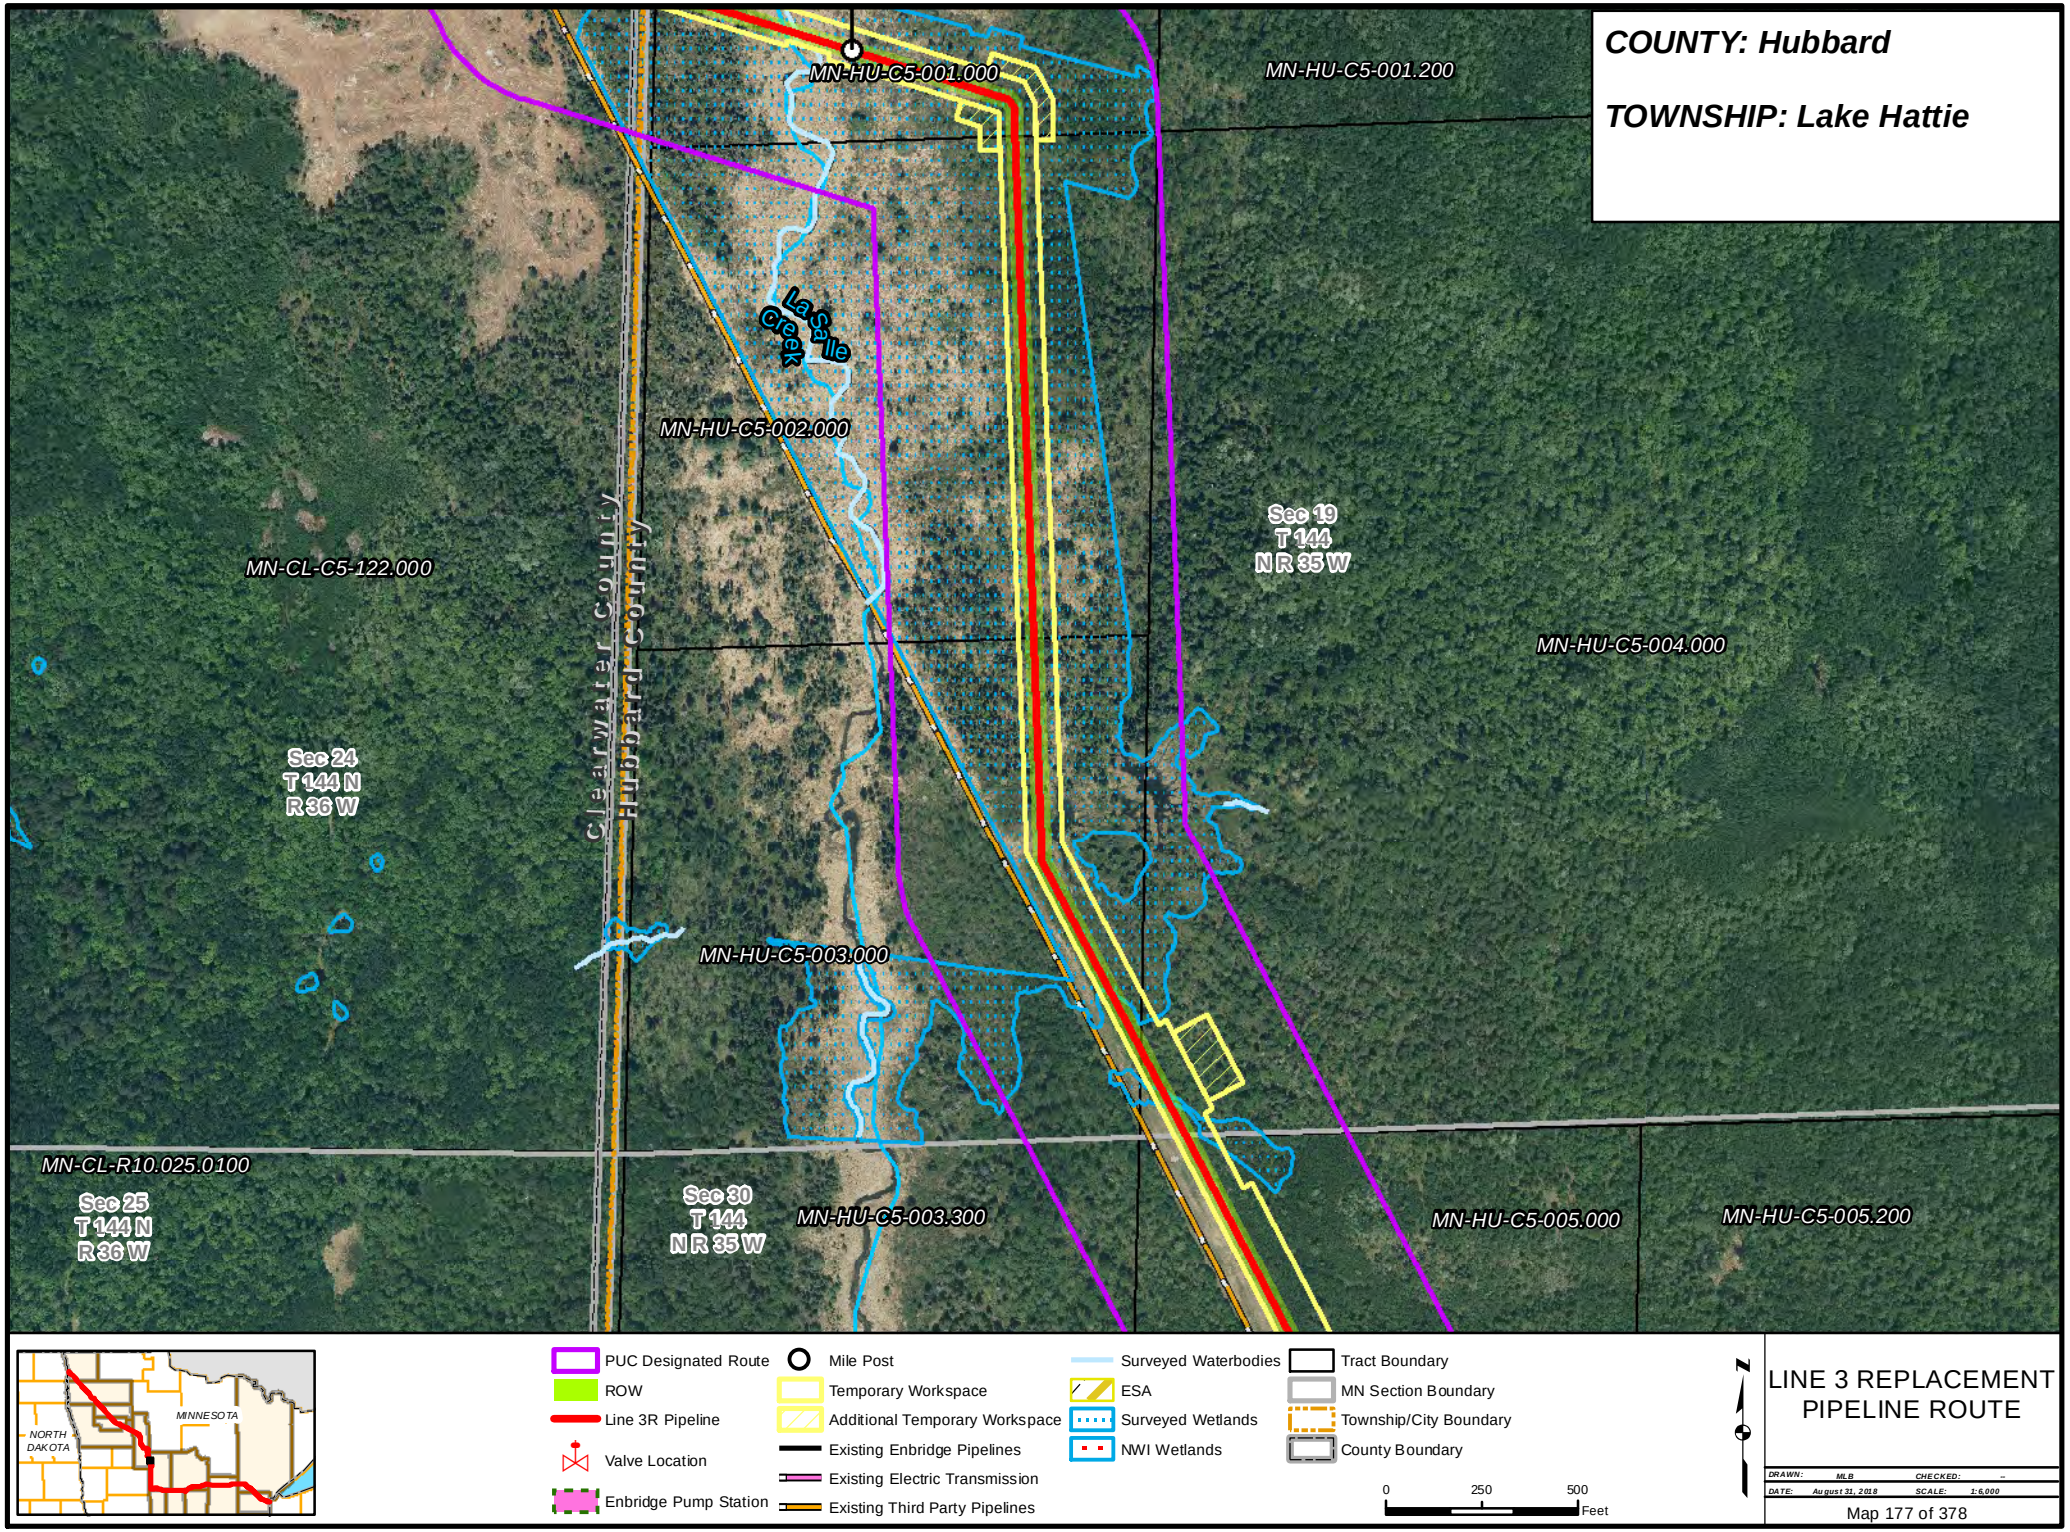
COUNTY: Hubbard
TOWNSHIP: Lake Hattie
MN-HU-C5-001.000
MN-HU-C5-001.200
LaSalle Creek
MN-HU-C5-002.000
Clearwater County
Hubbard County
Sec 19
T 144
N R 35 W
MN-CL-C5-122.000
MN-HU-C5-004.000
Sec 24
T 144 N
R 36 W
MN-HU-C5-003.000
MN-CL-R10.025.0100
Sec 25
T 144 N
R 36 W
Sec 30
T 144
N R 35 W
MN-HU-C5-003.300
MN-HU-C5-005.000
MN-HU-C5-005.200
MINNESOTA
NORTH DAKOTA
PUC Designated Route
ROW
Line 3R Pipeline
Valve Location
Enbridge Pump Station
Mile Post
Temporary Workspace
Additional Temporary Workspace
Existing Enbridge Pipelines
Existing Electric Transmission
Existing Third Party Pipelines
Surveyed Waterbodies
ESA
Surveyed Wetlands
NWI Wetlands
Tract Boundary
MN Section Boundary
Township/City Boundary
County Boundary
0
250
500
Feet
N
LINE 3 REPLACEMENT PIPELINE ROUTE
DRAWN: MLB
CHECKED: --
DATE: August 31, 2018
SCALE: 1:6,000
Map 177 of 378

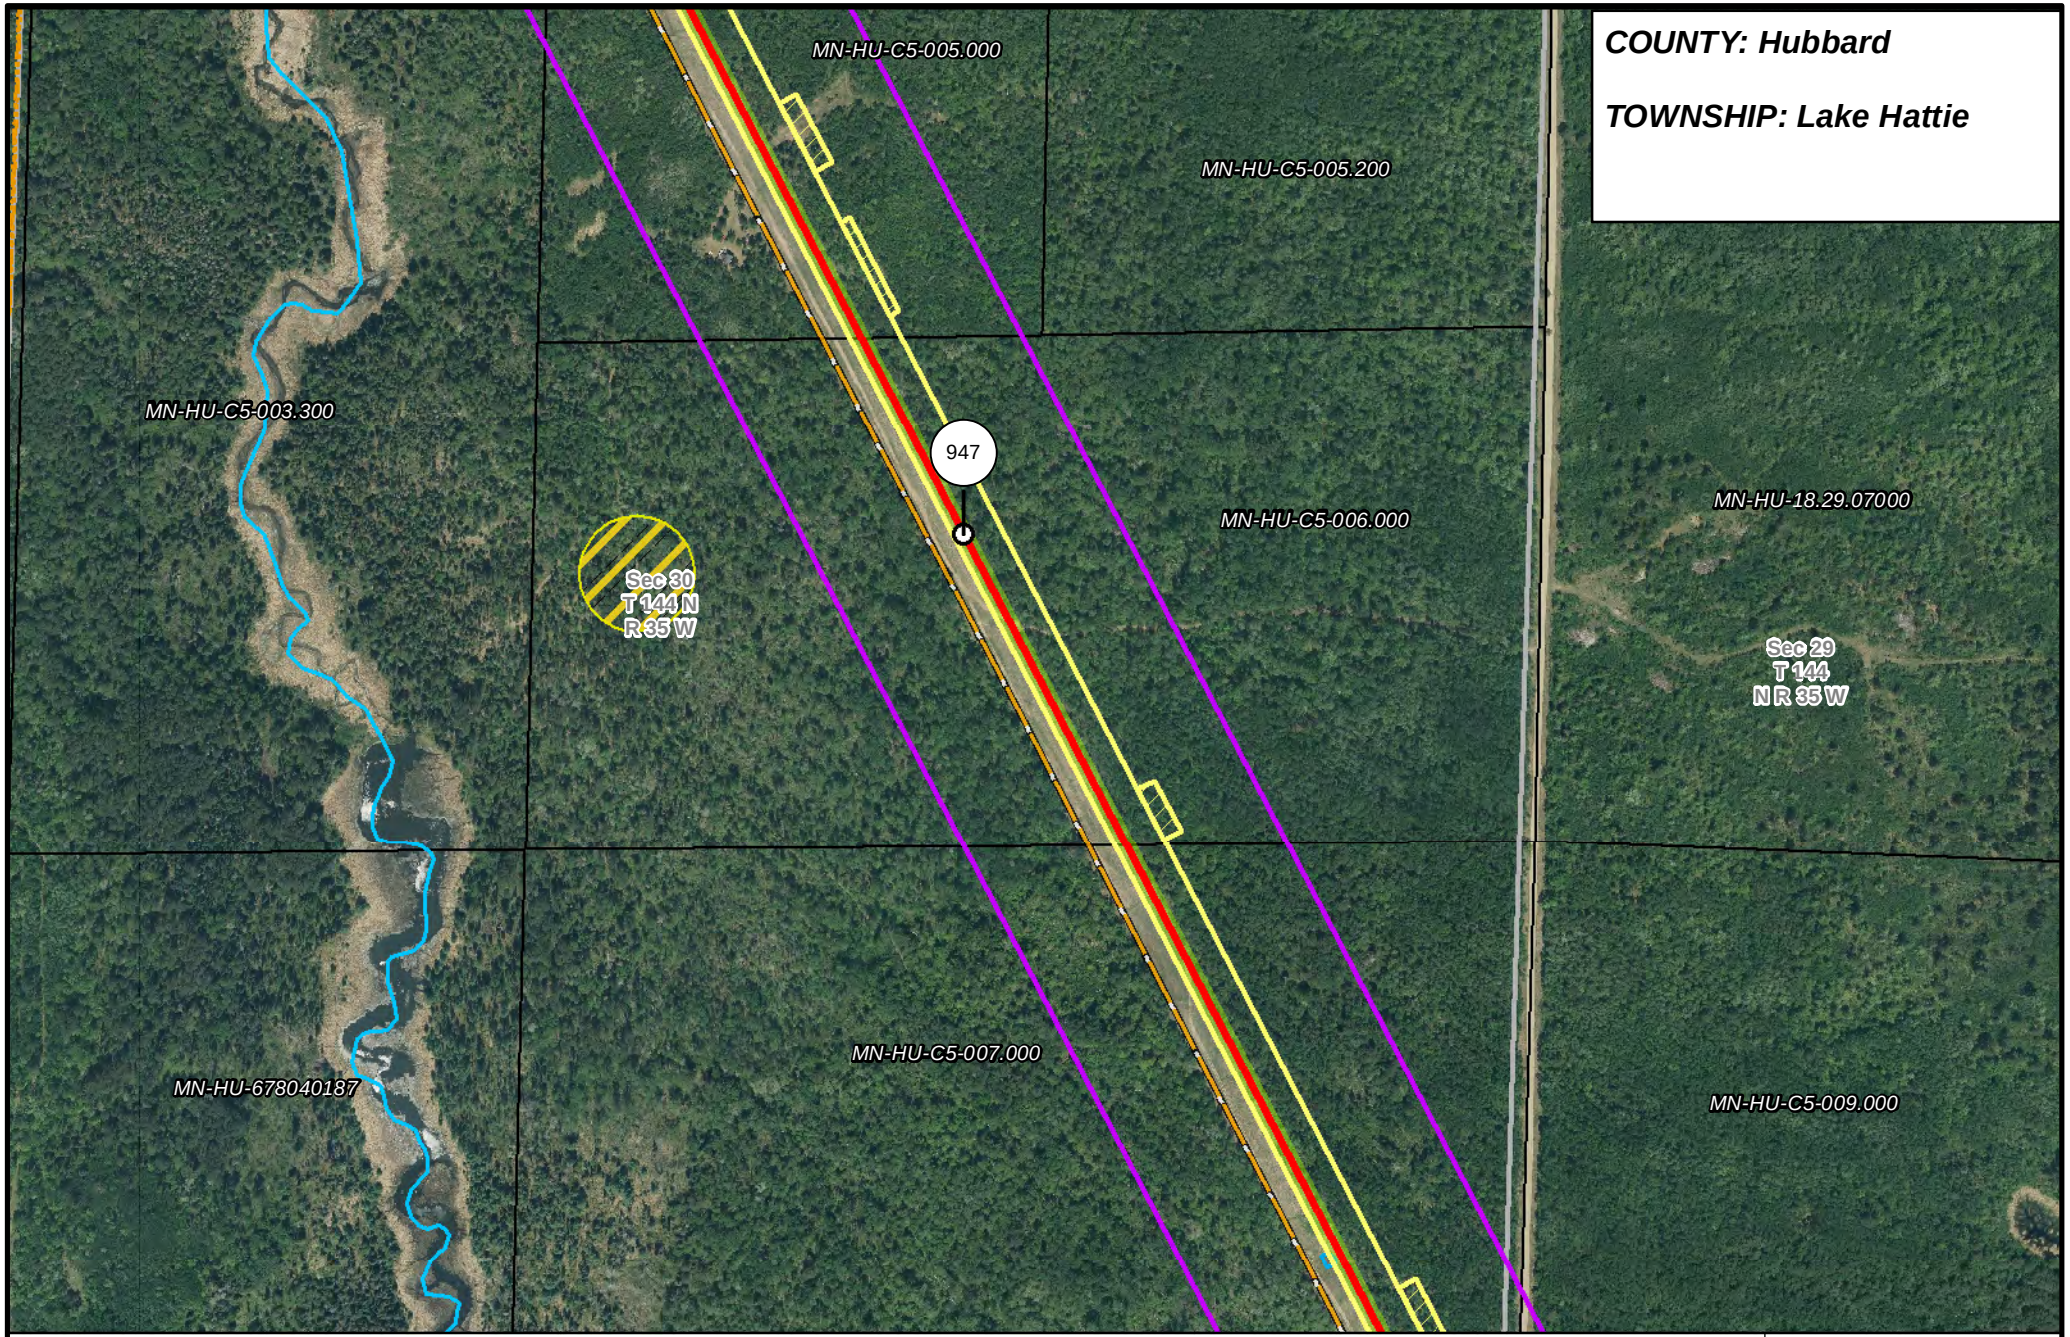
COUNTY: Hubbard
TOWNSHIP: Lake Hattie
MN-HU-C5-005.000
MN-HU-C5-005.200
MN-HU-C5-003.300
947
MN-HU-C5-006.000
MN-HU-18.29.07000
Sec 30
T 144 N
R 35 W
Sec 29
T 144
N R 35 W
MN-HU-C5-007.000
MN-HU-678040187
MN-HU-C5-009.000
MINNESOTA
NORTH DAKOTA
PUC Designated Route
ROW
Line 3R Pipeline
Valve Location
Enbridge Pump Station
Mile Post
Temporary Workspace
Additional Temporary Workspace
Existing Enbridge Pipelines
Existing Electric Transmission
Existing Third Party Pipelines
Surveyed Waterbodies
ESA
Surveyed Wetlands
NWI Wetlands
Tract Boundary
MN Section Boundary
Township/City Boundary
County Boundary
0
250
500
Feet
N
LINE 3 REPLACEMENT PIPELINE ROUTE
DRAWN: MLB
CHECKED: --
DATE: August 31, 2018
SCALE: 1:6,000
Map 178 of 378

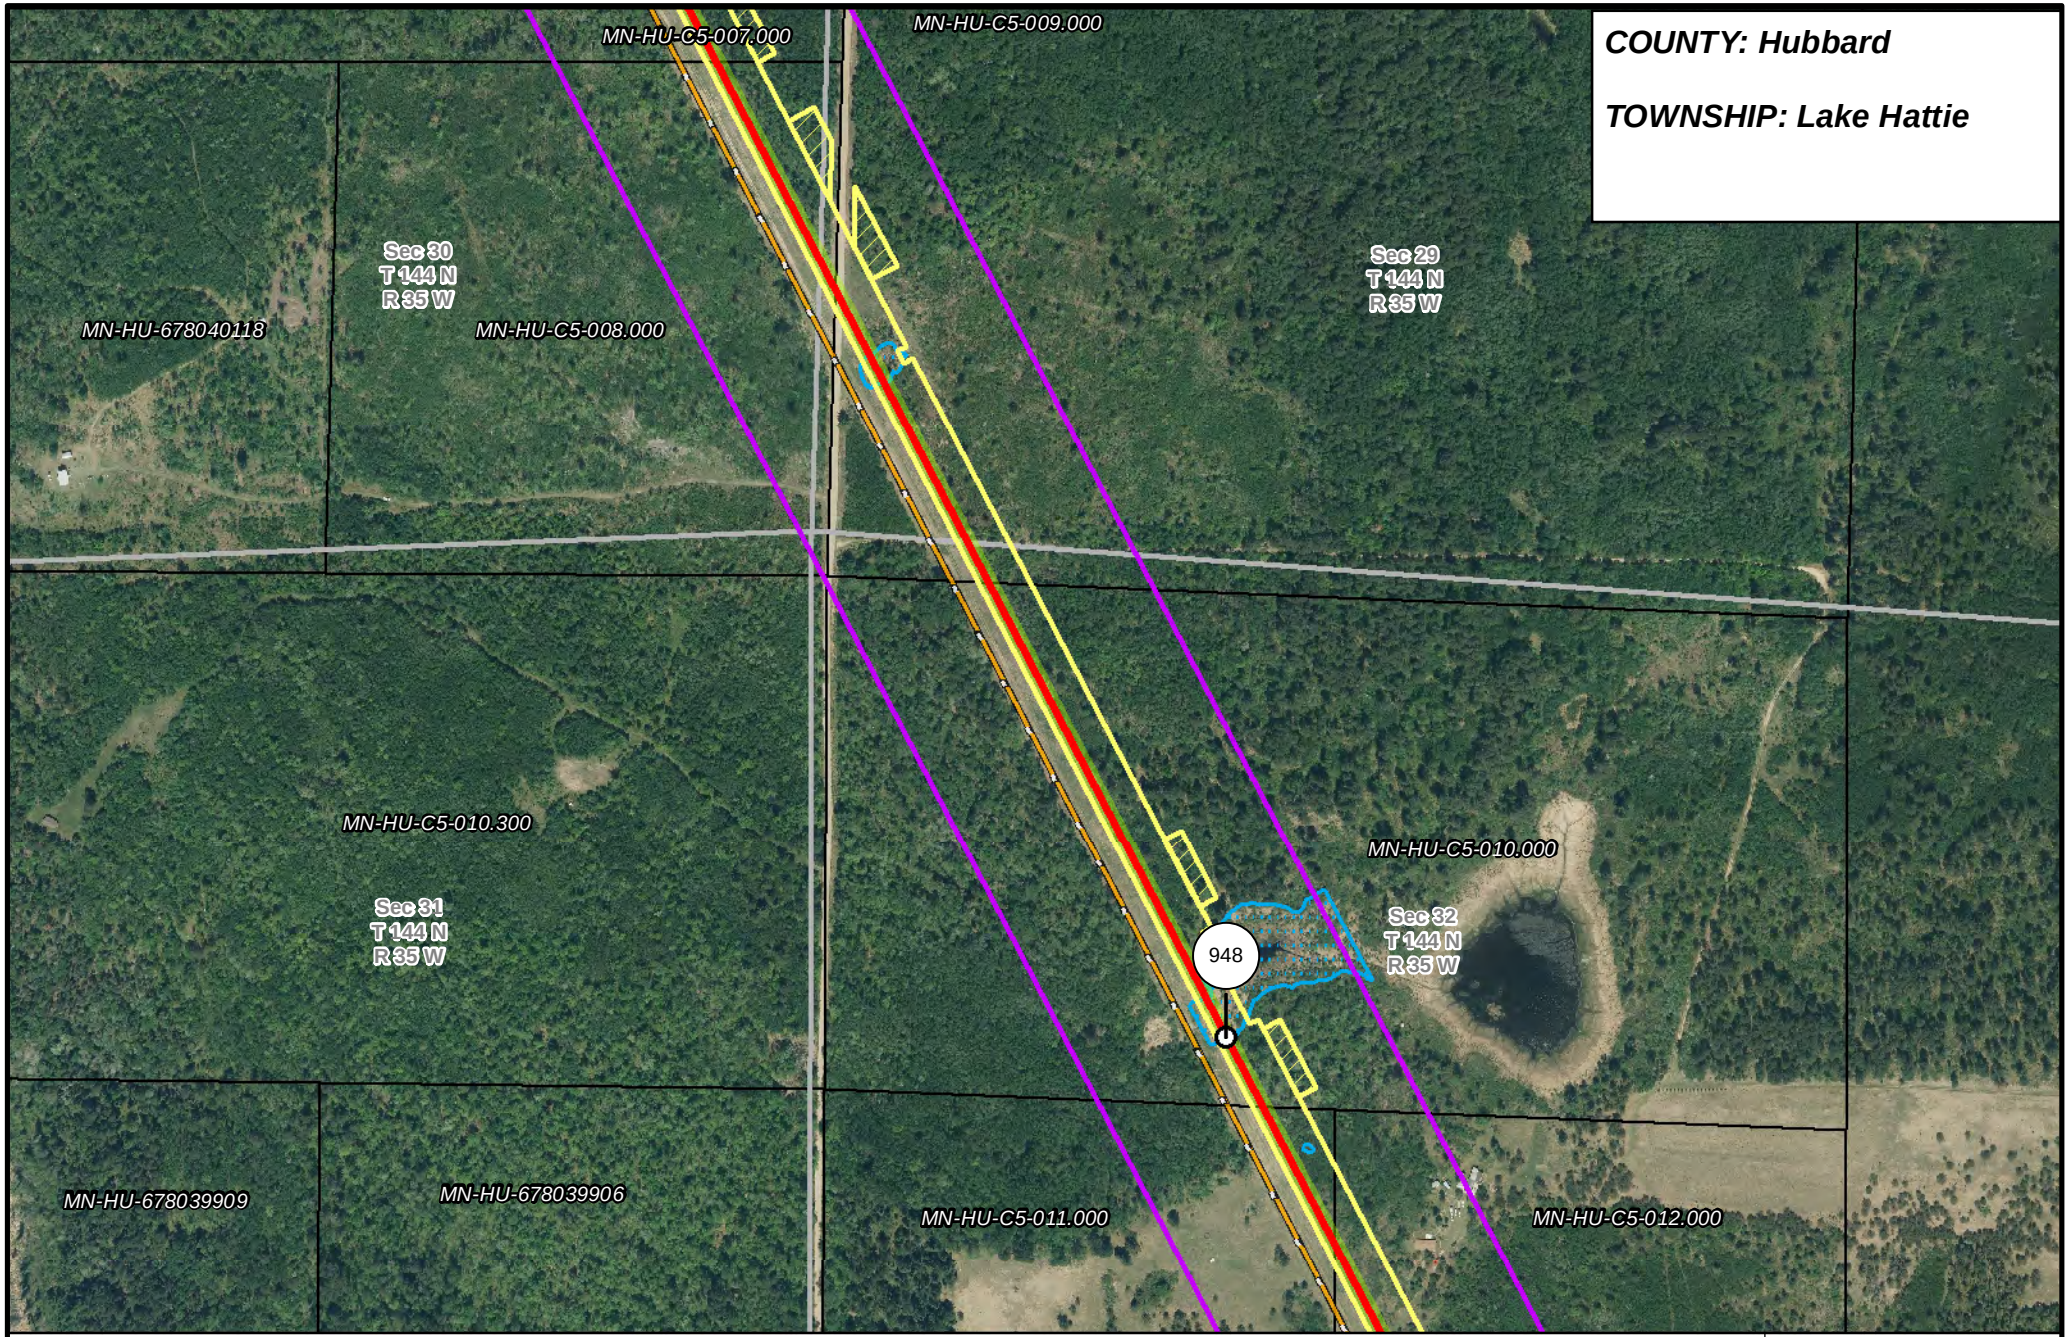
COUNTY: Hubbard
TOWNSHIP: Lake Hattie
MN-HU-C5-007.000
MN-HU-C5-009.000
Sec 30
T 144 N
R 35 W
Sec 29
T 144 N
R 35 W
MN-HU-678040118
MN-HU-C5-008.000
MN-HU-C5-010.300
MN-HU-C5-010.000
Sec 31
T 144 N
R 35 W
Sec 32
T 144 N
R 35 W
948
MN-HU-678039909
MN-HU-678039906
MN-HU-C5-011.000
MN-HU-C5-012.000
MINNESOTA
NORTH DAKOTA
PUC Designated Route
ROW
Line 3R Pipeline
Valve Location
Enbridge Pump Station
Mile Post
Temporary Workspace
Additional Temporary Workspace
Existing Enbridge Pipelines
Existing Electric Transmission
Existing Third Party Pipelines
Surveyed Waterbodies
ESA
Surveyed Wetlands
NWI Wetlands
Tract Boundary
MN Section Boundary
Township/City Boundary
County Boundary
0
250
500
Feet
N
LINE 3 REPLACEMENT PIPELINE ROUTE
DRAWN: MLB
CHECKED: --
DATE: August 31, 2018
SCALE: 1:6,000
Map 179 of 378

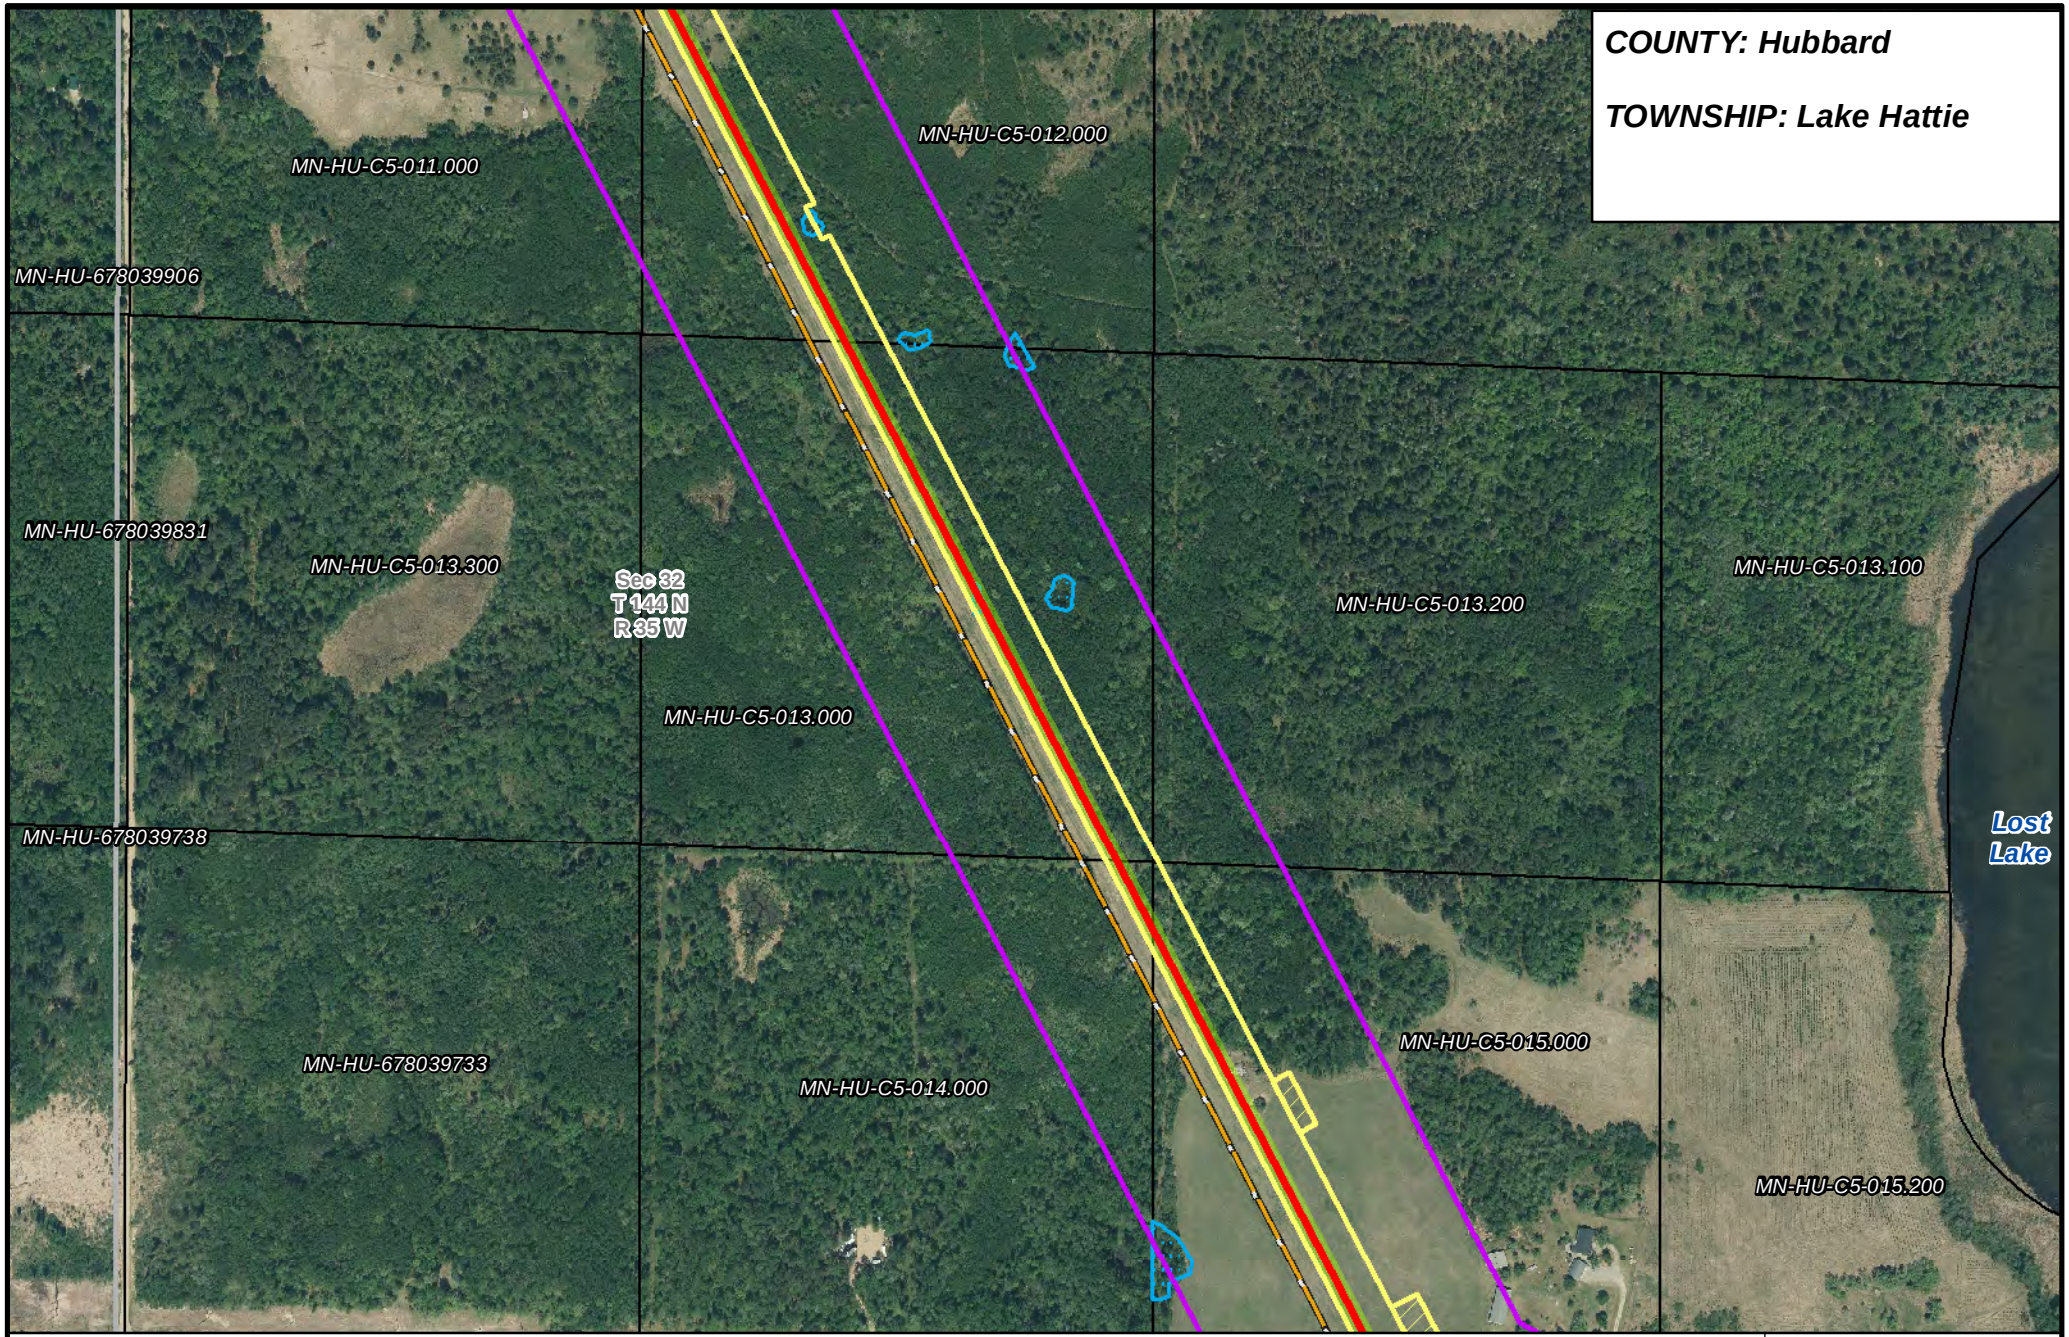
COUNTY: Hubbard
TOWNSHIP: Lake Hattie
MN-HU-C5-011.000
MN-HU-C5-012.000
MN-HU-678039906
MN-HU-678039831
MN-HU-C5-013.300
Sec 32
T 144 N
R 35 W
MN-HU-C5-013.200
MN-HU-C5-013.100
MN-HU-C5-013.000
MN-HU-678039738
Lost Lake
MN-HU-678039733
MN-HU-C5-014.000
MN-HU-C5-015.000
MN-HU-C5-015.200
MINNESOTA
NORTH DAKOTA
PUC Designated Route
ROW
Line 3R Pipeline
Valve Location
Enbridge Pump Station
Mile Post
Temporary Workspace
Additional Temporary Workspace
Existing Enbridge Pipelines
Existing Electric Transmission
Existing Third Party Pipelines
Surveyed Waterbodies
ESA
Surveyed Wetlands
NWI Wetlands
Tract Boundary
MN Section Boundary
Township/City Boundary
County Boundary
0
250
500
Feet
N
LINE 3 REPLACEMENT PIPELINE ROUTE
DRAWN: MLB
CHECKED: --
DATE: August 31, 2018
SCALE: 1:6,000
Map 180 of 378

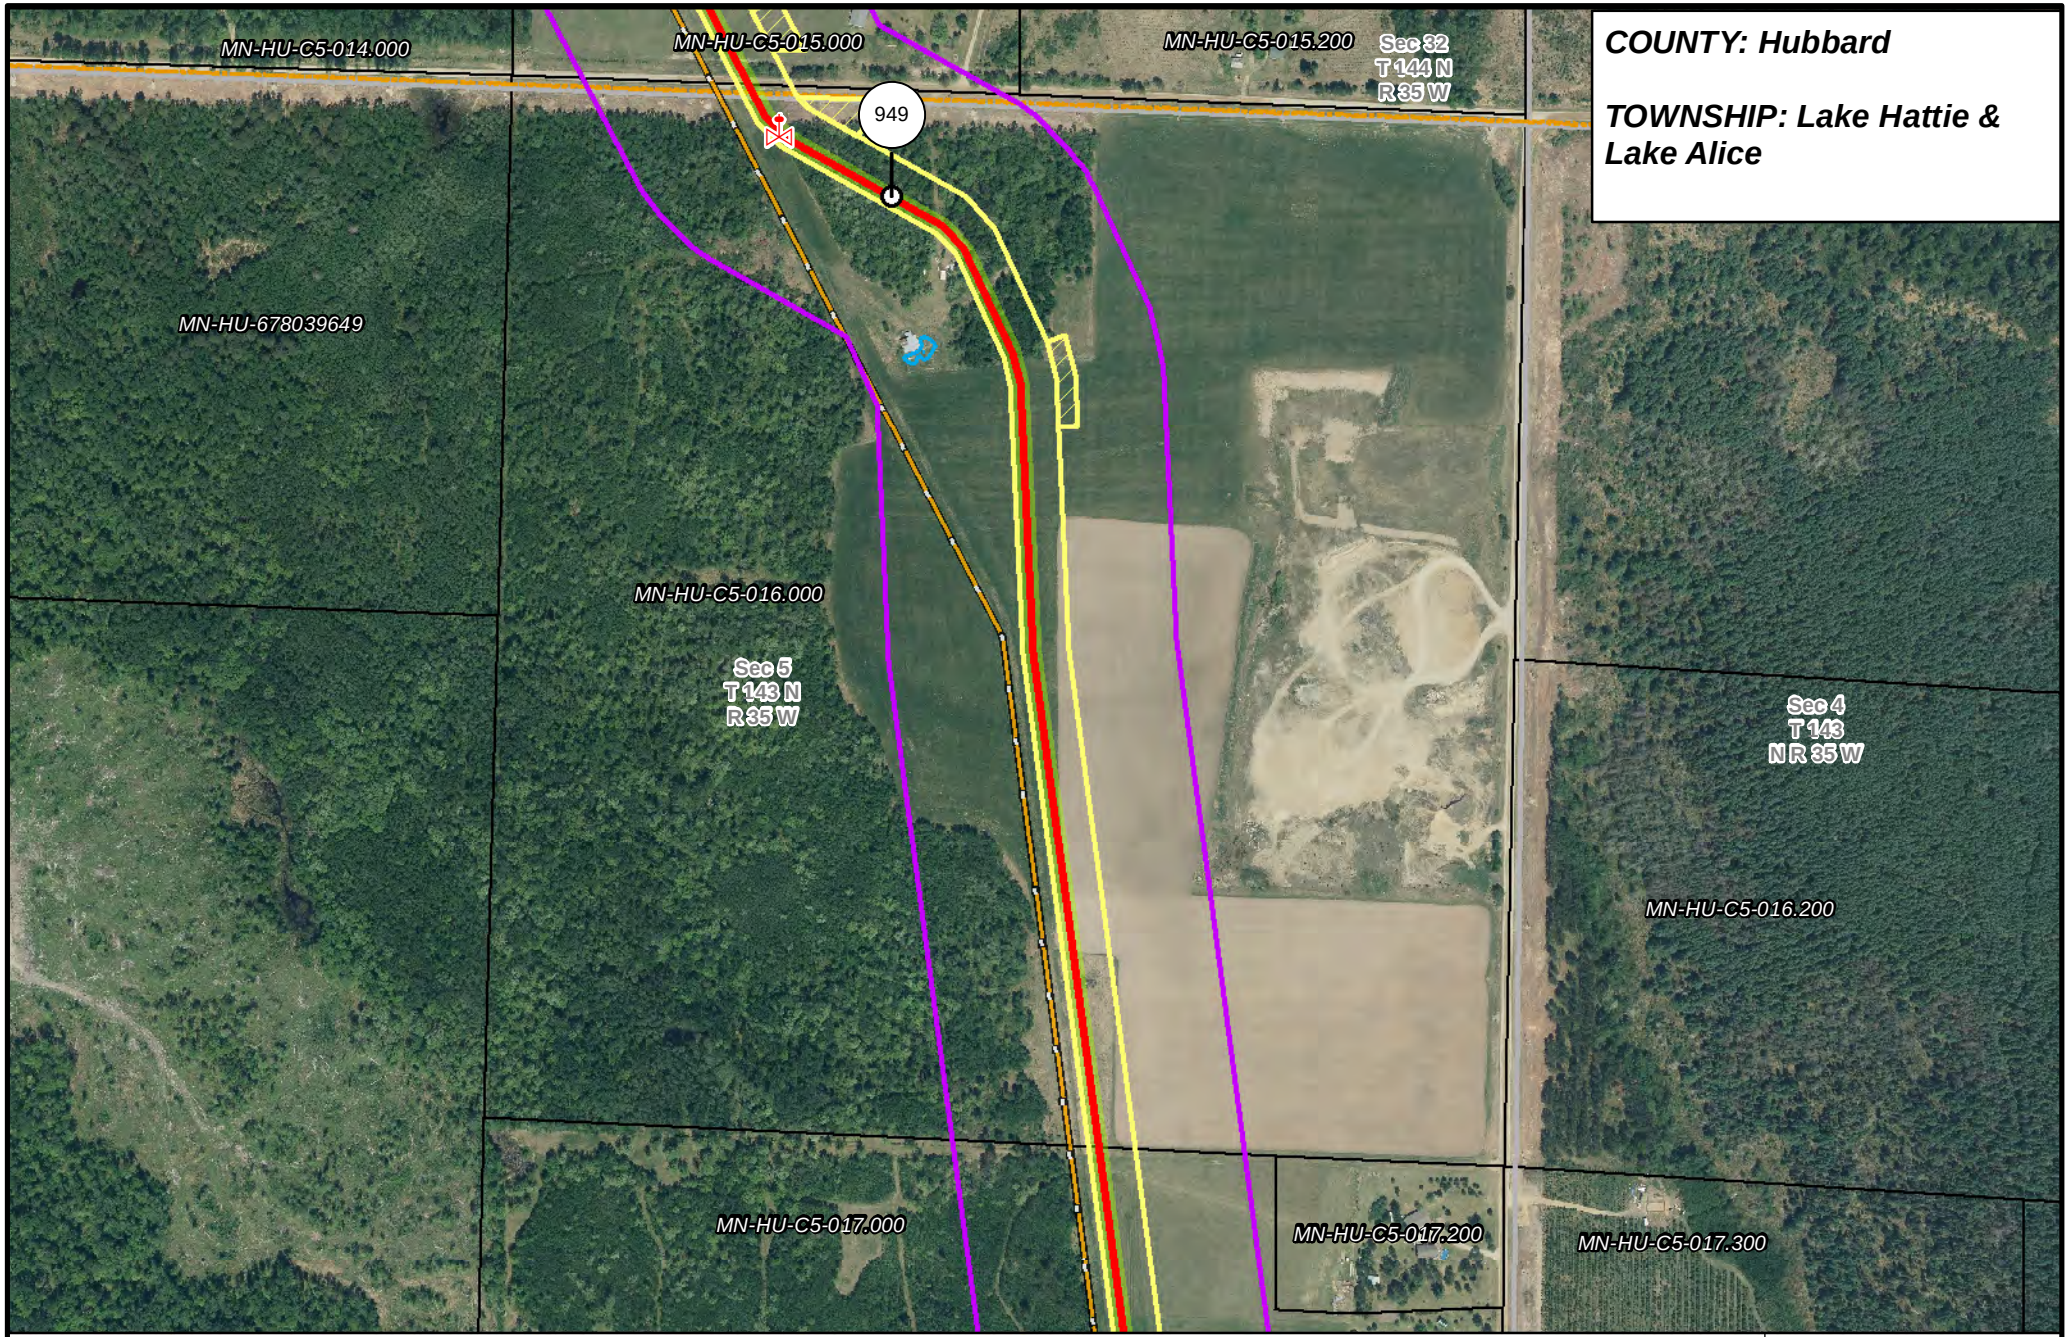
COUNTY: Hubbard
TOWNSHIP: Lake Hattie & Lake Alice
MN-HU-C5-014.000
MN-HU-C5-015.000
MN-HU-C5-015.200
Sec 32 T 144 N R 35 W
949
MN-HU-678039649
MN-HU-C5-016.000
Sec 5 T 143 N R 35 W
Sec 4 T 143 N R 35 W
MN-HU-C5-016.200
MN-HU-C5-017.000
MN-HU-C5-017.200
MN-HU-C5-017.300
MINNESOTA
NORTH DAKOTA
PUC Designated Route
ROW
Line 3R Pipeline
Valve Location
Enbridge Pump Station
Mile Post
Temporary Workspace
Additional Temporary Workspace
Existing Enbridge Pipelines
Existing Electric Transmission
Existing Third Party Pipelines
Surveyed Waterbodies
ESA
Surveyed Wetlands
NWI Wetlands
Tract Boundary
MN Section Boundary
Township/City Boundary
County Boundary
0 250 500 Feet
N
LINE 3 REPLACEMENT PIPELINE ROUTE
DRAWN: MLB CHECKED: --
DATE: August 31, 2018 SCALE: 1:6,000

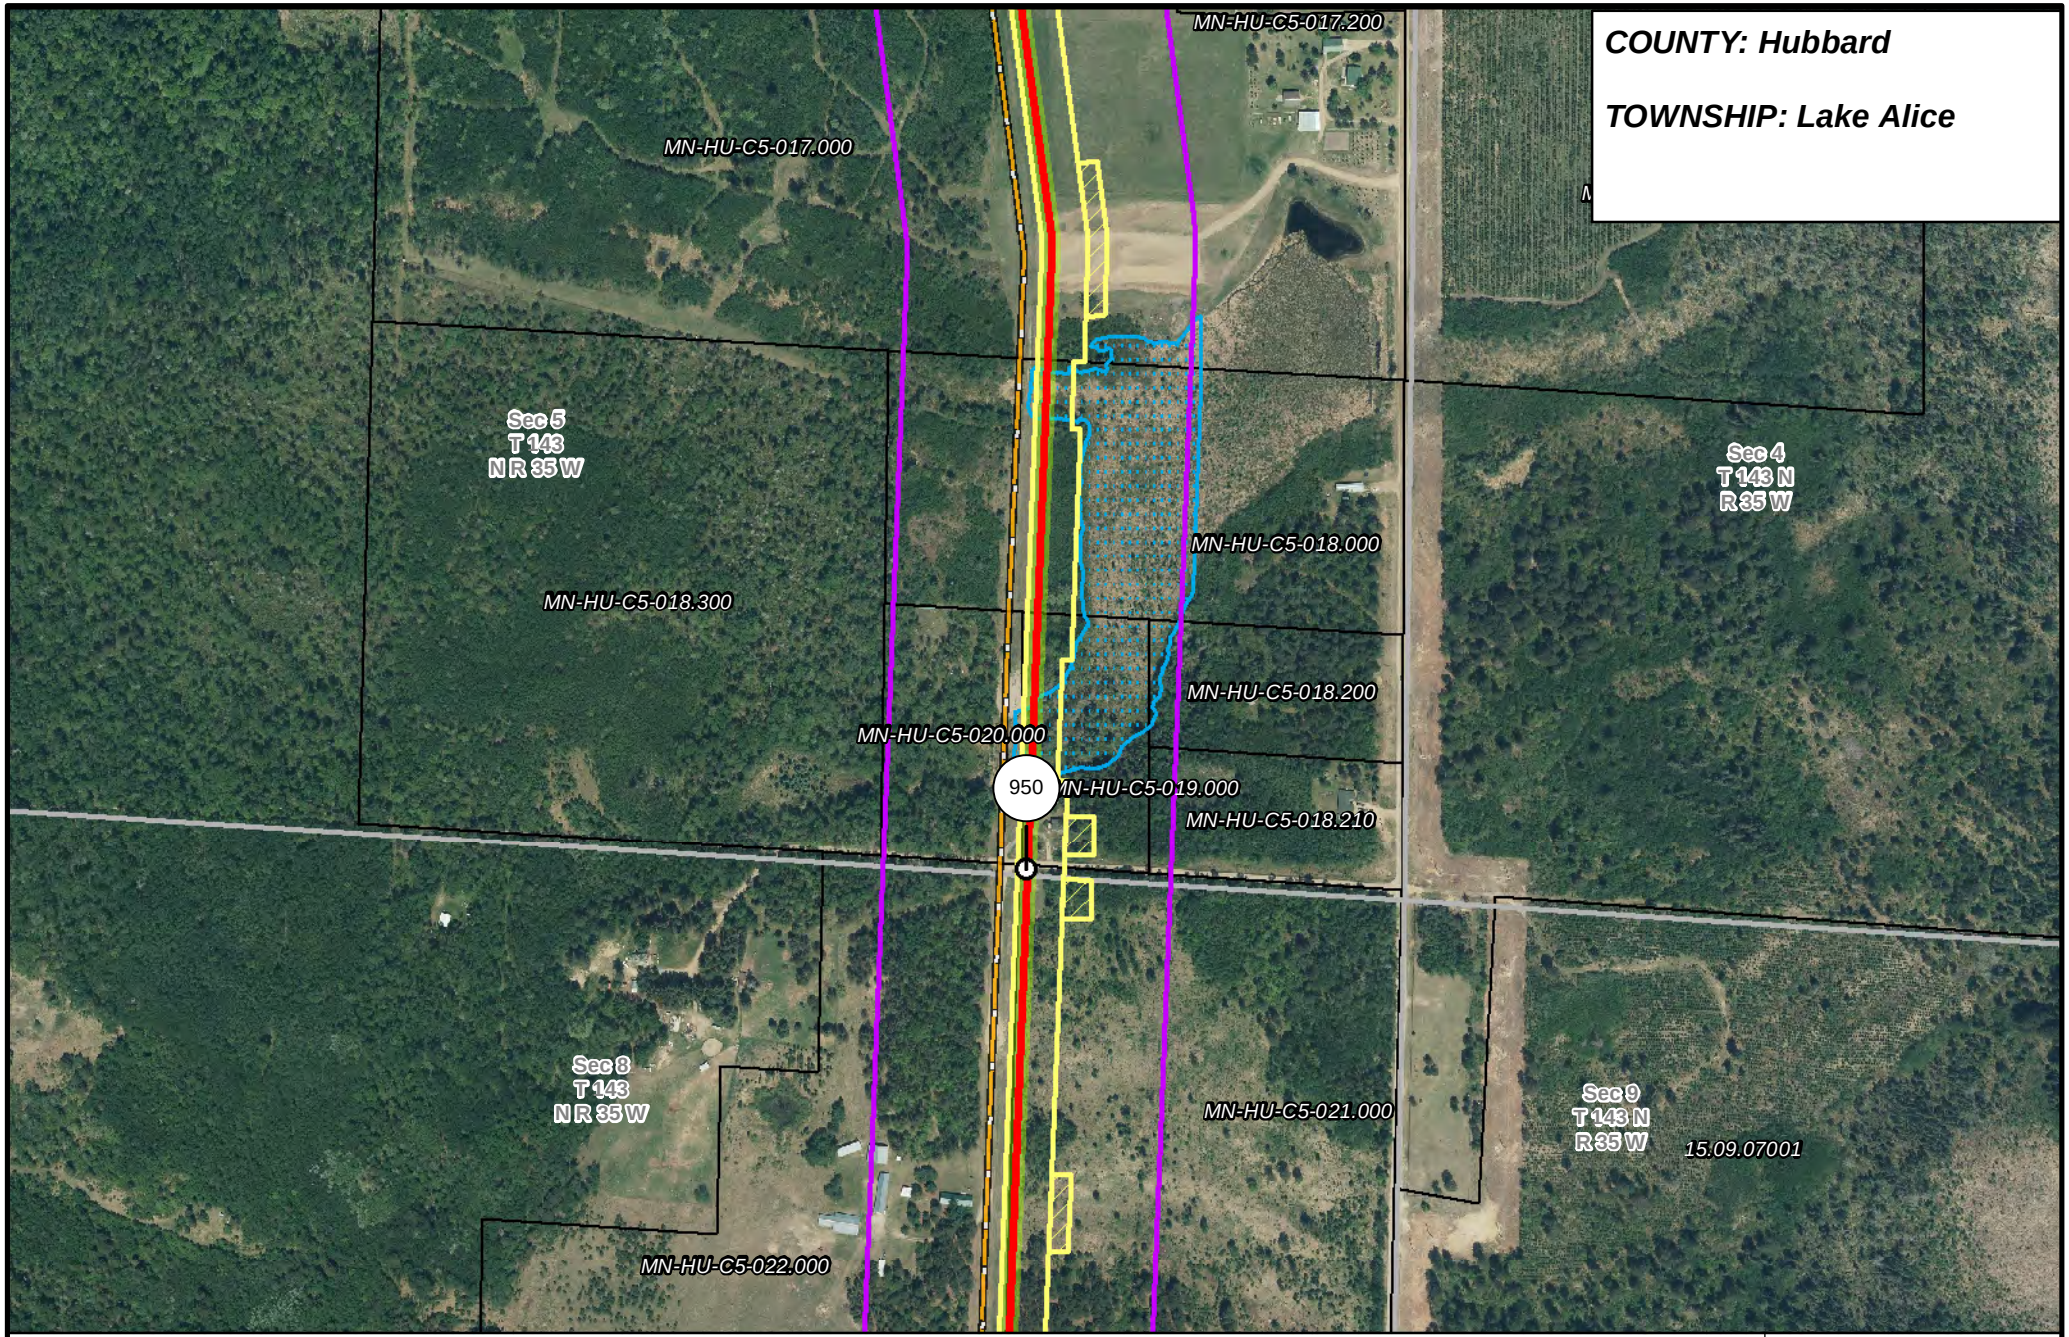
COUNTY: Hubbard
TOWNSHIP: Lake Alice
MN-HU-C5-017.200
MN-HU-C5-017.000
Sec 5
T 143
N R 35 W
Sec 4
T 143 N
R 35 W
MN-HU-C5-018.000
MN-HU-C5-018.300
MN-HU-C5-018.200
MN-HU-C5-020.000
950
MN-HU-C5-019.000
MN-HU-C5-018.210
Sec 8
T 143
N R 35 W
MN-HU-C5-021.000
Sec 9
T 143 N
R 35 W
15.09.07001
MN-HU-C5-022.000
MINNESOTA
NORTH DAKOTA
PUC Designated Route
ROW
Line 3R Pipeline
Valve Location
Enbridge Pump Station
Mile Post
Temporary Workspace
Additional Temporary Workspace
Existing Enbridge Pipelines
Existing Electric Transmission
Existing Third Party Pipelines
Surveyed Waterbodies
ESA
Surveyed Wetlands
NWI Wetlands
Tract Boundary
MN Section Boundary
Township/City Boundary
County Boundary
0
250
500
Feet
N
LINE 3 REPLACEMENT PIPELINE ROUTE
DRAWN: MLB
CHECKED: --
DATE: August 31, 2018
SCALE: 1:6,000
Map 182 of 378

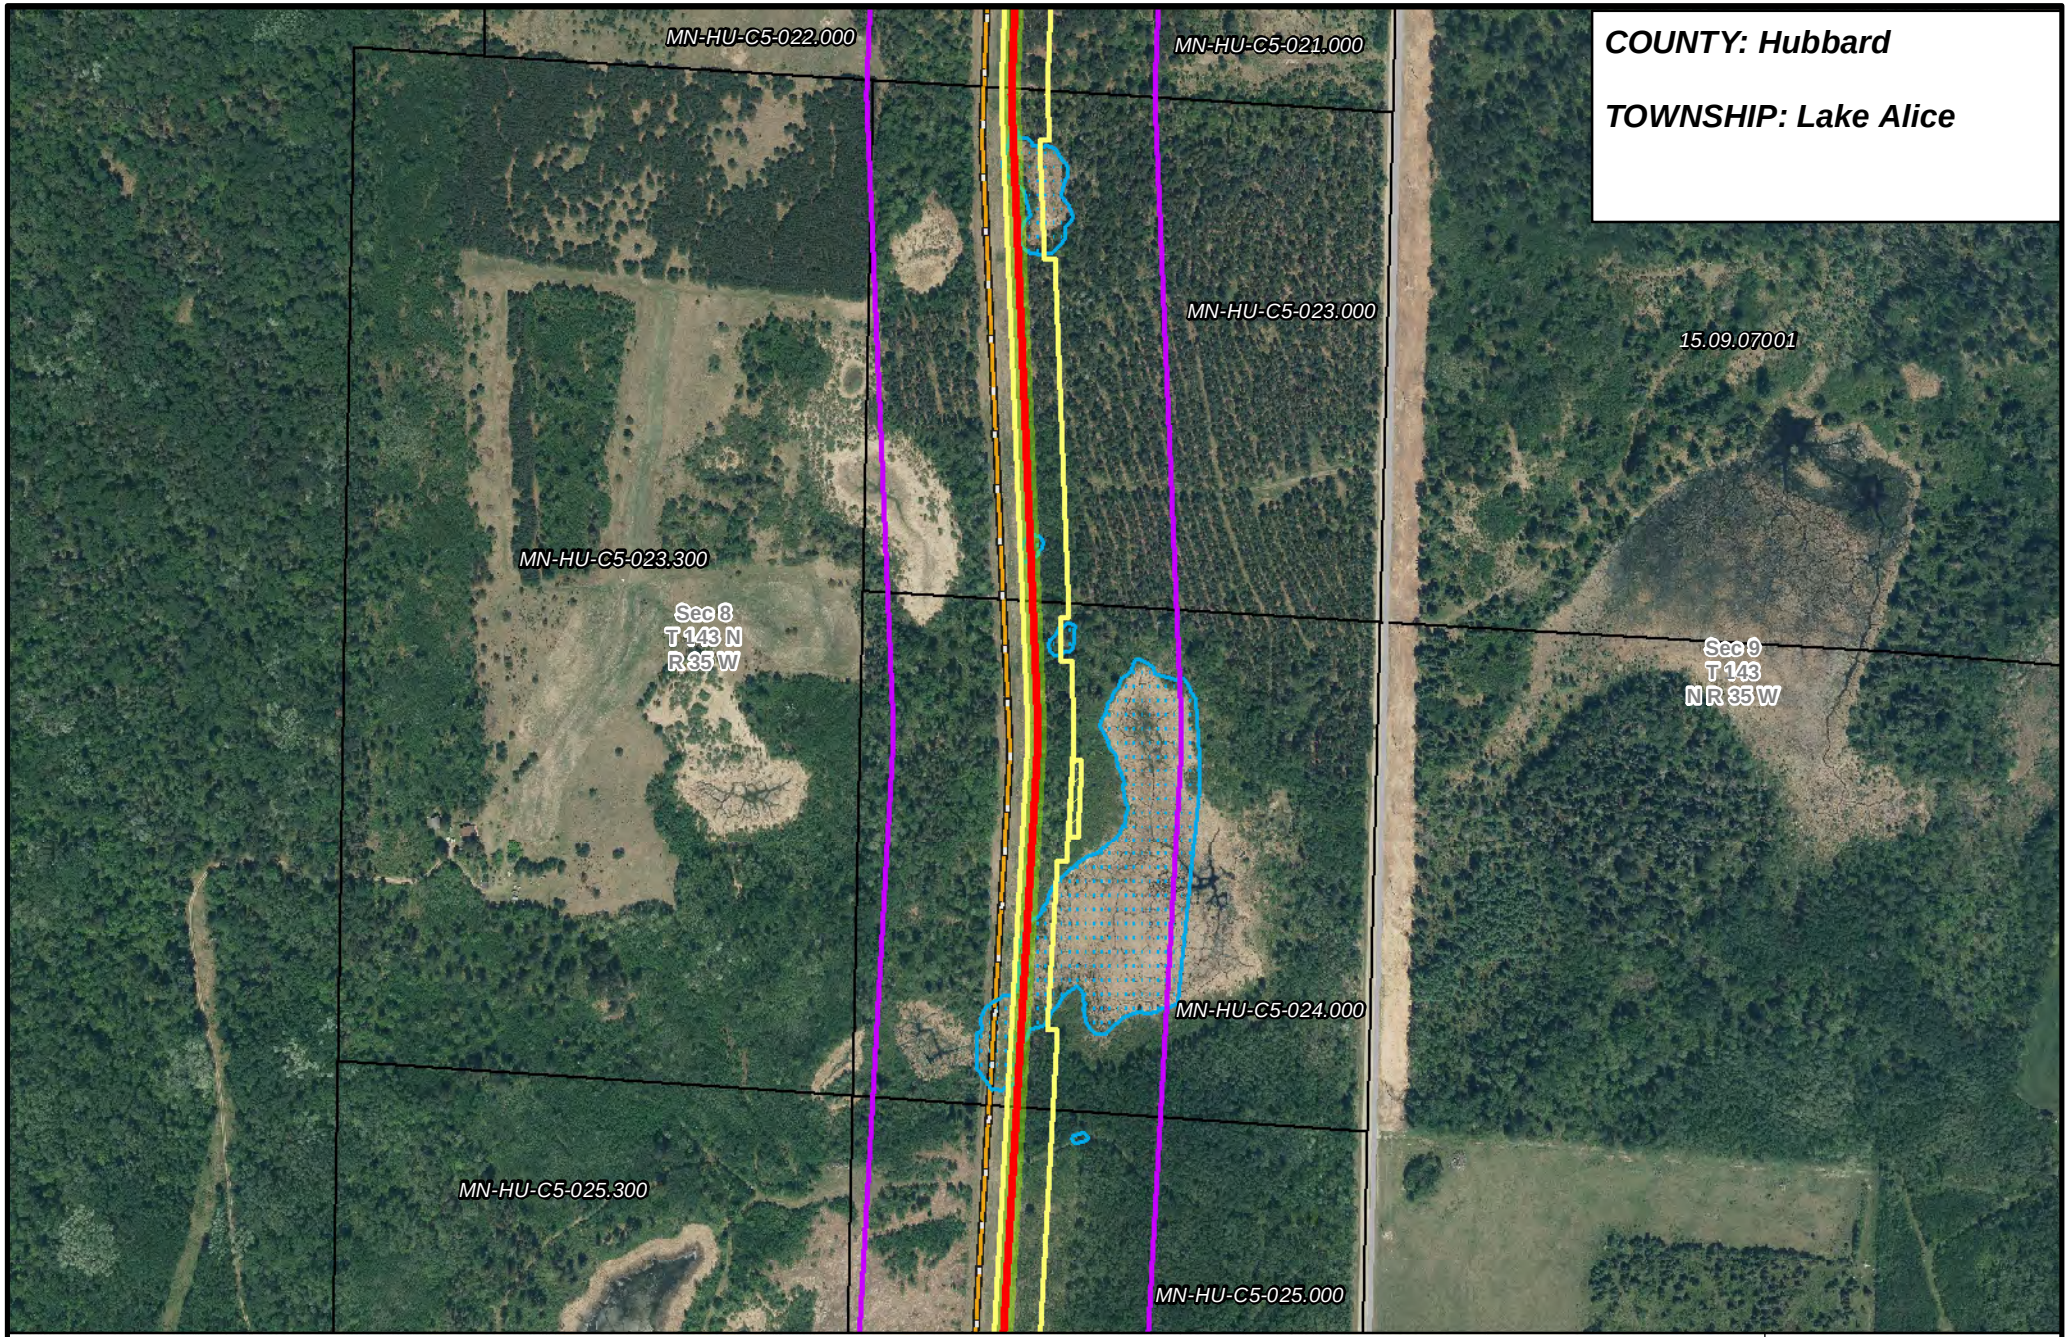
COUNTY: Hubbard
TOWNSHIP: Lake Alice
MN-HU-C5-022.000
MN-HU-C5-021.000
MN-HU-C5-023.000
15.09.07001
MN-HU-C5-023.300
Sec 8
T 143 N
R 35 W
Sec 9
T 143
N R 35 W
MN-HU-C5-024.000
MN-HU-C5-025.300
MN-HU-C5-025.000
MINNESOTA
NORTH DAKOTA
PUC Designated Route
ROW
Line 3R Pipeline
Valve Location
Enbridge Pump Station
Mile Post
Temporary Workspace
Additional Temporary Workspace
Existing Enbridge Pipelines
Existing Electric Transmission
Existing Third Party Pipelines
Surveyed Waterbodies
ESA
Surveyed Wetlands
NWI Wetlands
Tract Boundary
MN Section Boundary
Township/City Boundary
County Boundary
0
250
500
Feet
N
LINE 3 REPLACEMENT PIPELINE ROUTE
DRAWN: MLB
CHECKED: --
DATE: August 31, 2018
SCALE: 1:6,000
Map 183 of 378

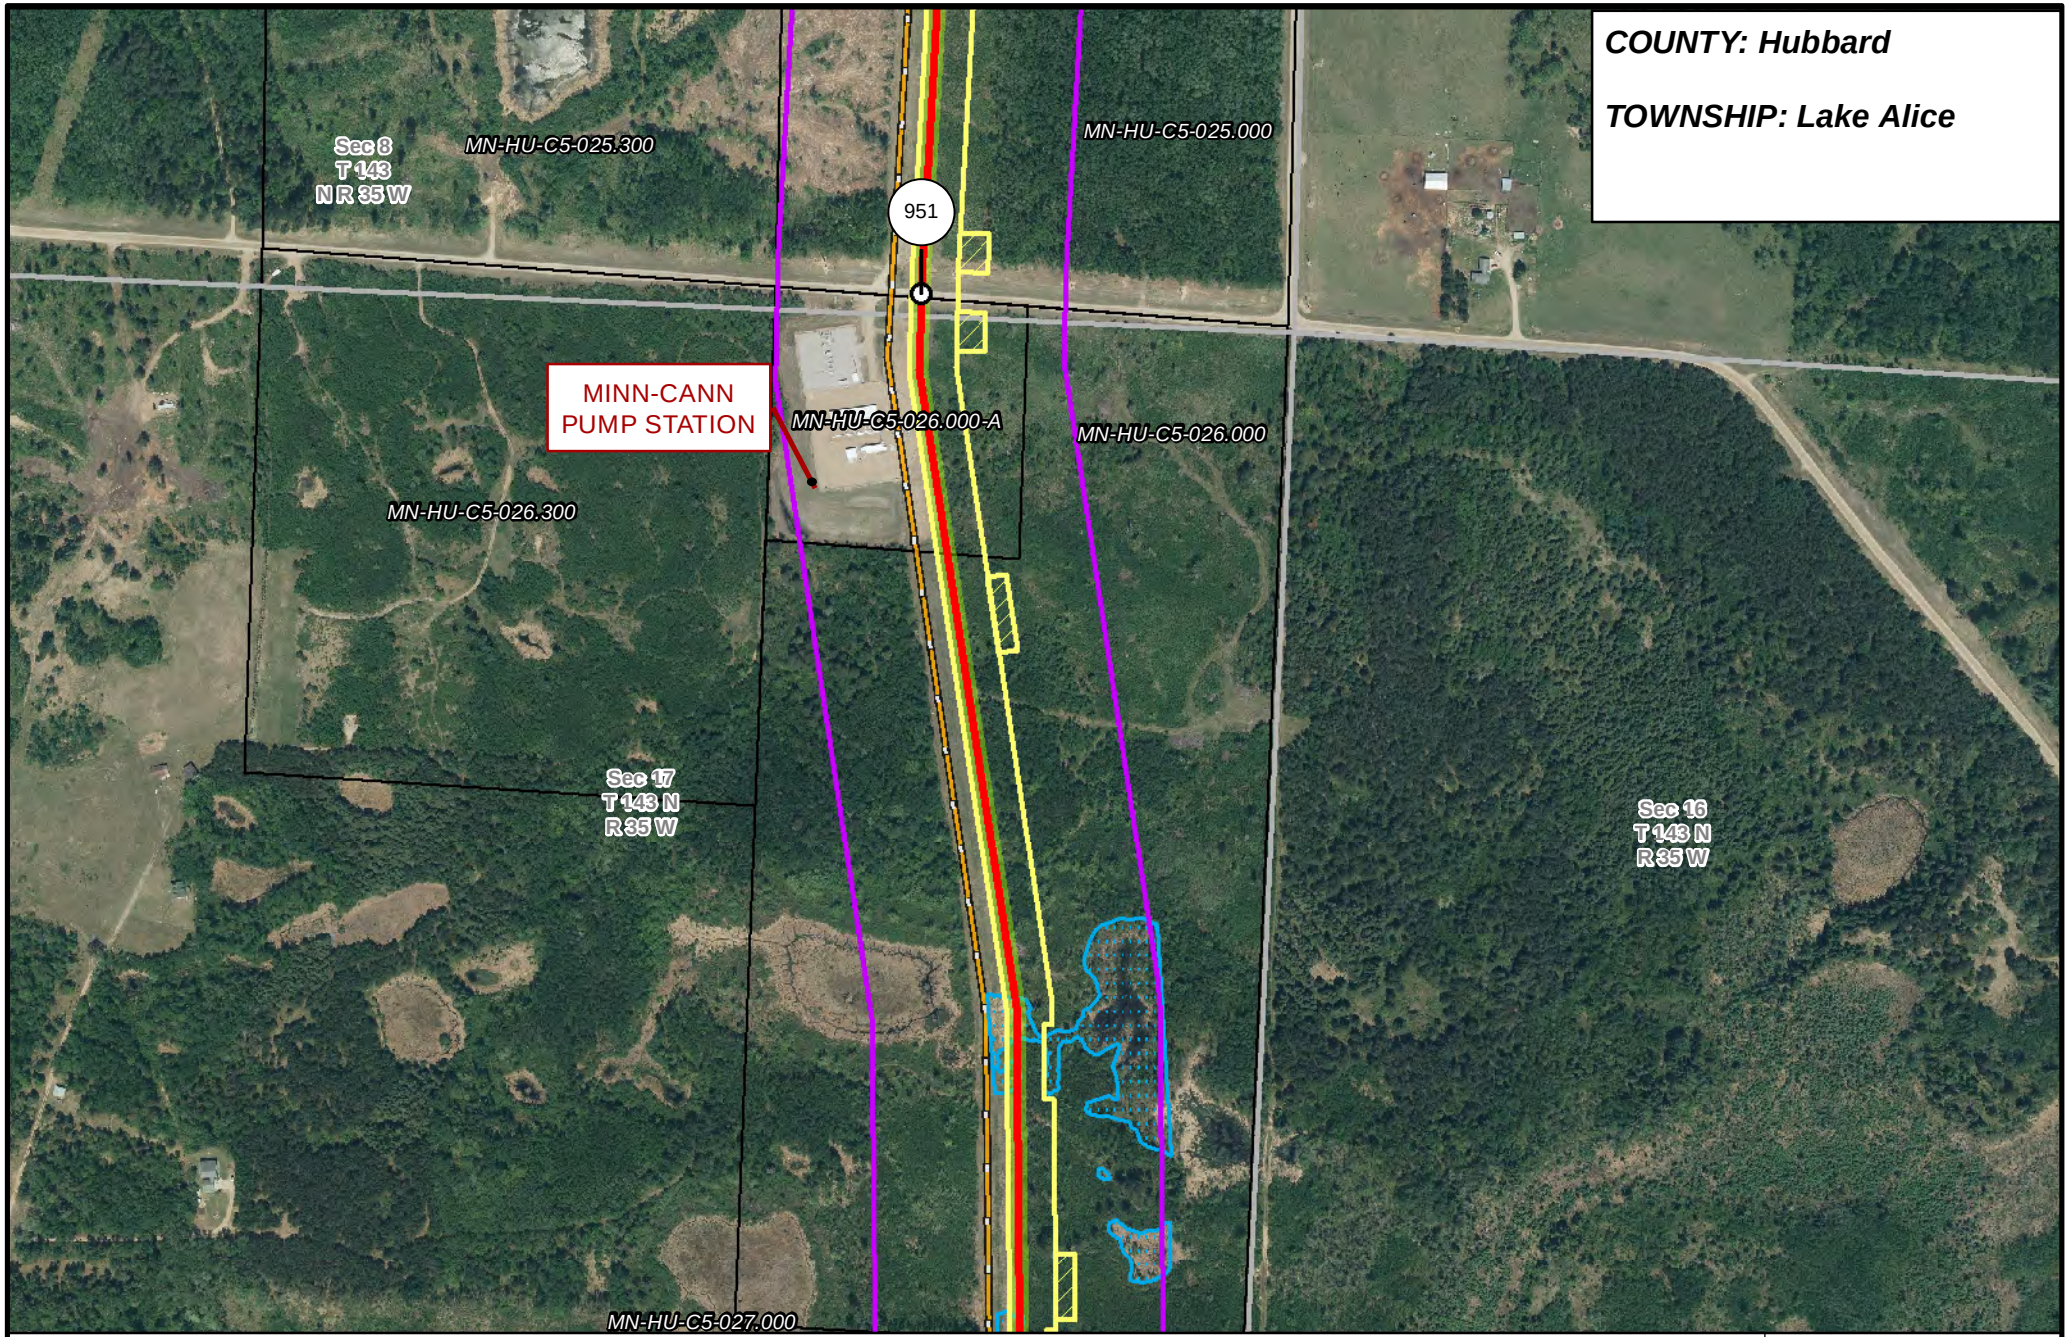
COUNTY: Hubbard
TOWNSHIP: Lake Alice
Sec 8
T 143
N R 35 W
MN-HU-C5-025.300
MN-HU-C5-025.000
951
MINN-CANN
PUMP STATION
MN-HU-C5-026.000-A
MN-HU-C5-026.000
MN-HU-C5-026.300
Sec 17
T 143 N
R 35 W
Sec 16
T 143 N
R 35 W
MN-HU-C5-027.000
MINNESOTA
NORTH
DAKOTA
PUC Designated Route
ROW
Line 3R Pipeline
Valve Location
Enbridge Pump Station
Mile Post
Temporary Workspace
Additional Temporary Workspace
Existing Enbridge Pipelines
Existing Electric Transmission
Existing Third Party Pipelines
Surveyed Waterbodies
ESA
Surveyed Wetlands
NWI Wetlands
Tract Boundary
MN Section Boundary
Township/City Boundary
County Boundary
0
250
500
Feet
N
LINE 3 REPLACEMENT
PIPELINE ROUTE
DRAWN: MLB
CHECKED: --
DATE: August 31, 2018
SCALE: 1:6,000
Map 184 of 378

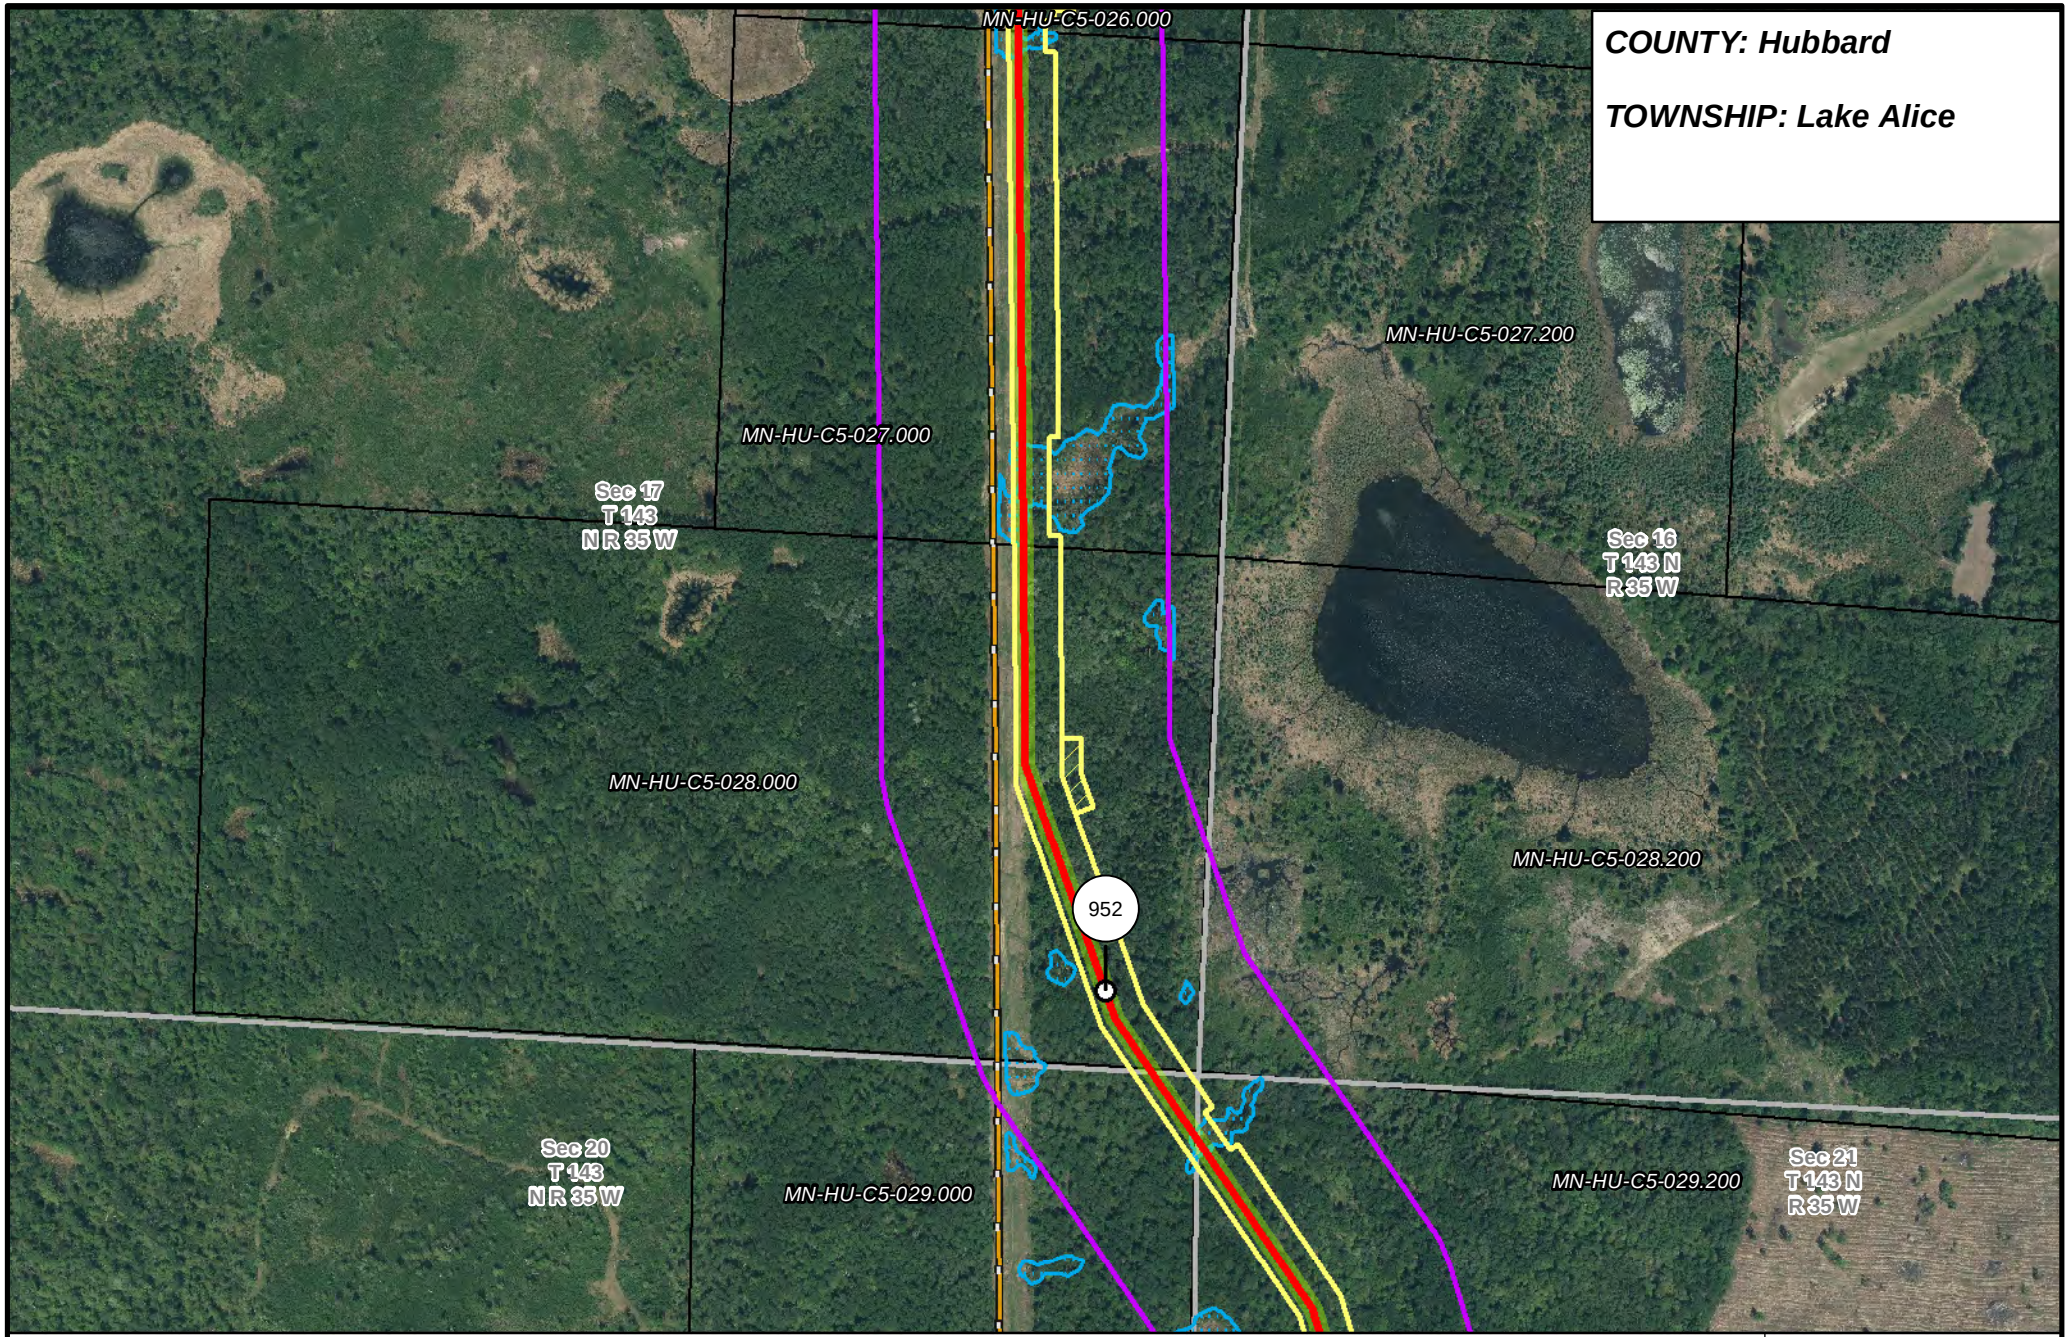
COUNTY: Hubbard
TOWNSHIP: Lake Alice
MN-HU-C5-026.000
MN-HU-C5-027.200
MN-HU-C5-027.000
Sec 17
T 143
N R 35 W
Sec 16
T 143 N
R 35 W
MN-HU-C5-028.000
MN-HU-C5-028.200
952
Sec 20
T 143
N R 35 W
MN-HU-C5-029.000
MN-HU-C5-029.200
Sec 21
T 143 N
R 35 W
MINNESOTA
NORTH DAKOTA
PUC Designated Route
ROW
Line 3R Pipeline
Valve Location
Enbridge Pump Station
Mile Post
Temporary Workspace
Additional Temporary Workspace
Existing Enbridge Pipelines
Existing Electric Transmission
Existing Third Party Pipelines
Surveyed Waterbodies
ESA
Surveyed Wetlands
NWI Wetlands
Tract Boundary
MN Section Boundary
Township/City Boundary
County Boundary
0
250
500
Feet
N
LINE 3 REPLACEMENT PIPELINE ROUTE
DRAWN: MLB
CHECKED: --
DATE: August 31, 2018
SCALE: 1:6,000